© Design Copyright Reserved. This drawing and design is the property of Neil Dowlman Architecture Ltd. Written consent must be obtained from Neil Dowlman Architecture Ltd before copying or reproducing this drawing. Do not scale this drawing, use figured dimensions only. Contractors are responsible for taking and checking site and building dimensions before proceeding. Any discrepancy must be reported to Neil Dowlman Architecture Ltd immediately.

REVISION:	DESCRIPTION:	MADE BY:	DATE:

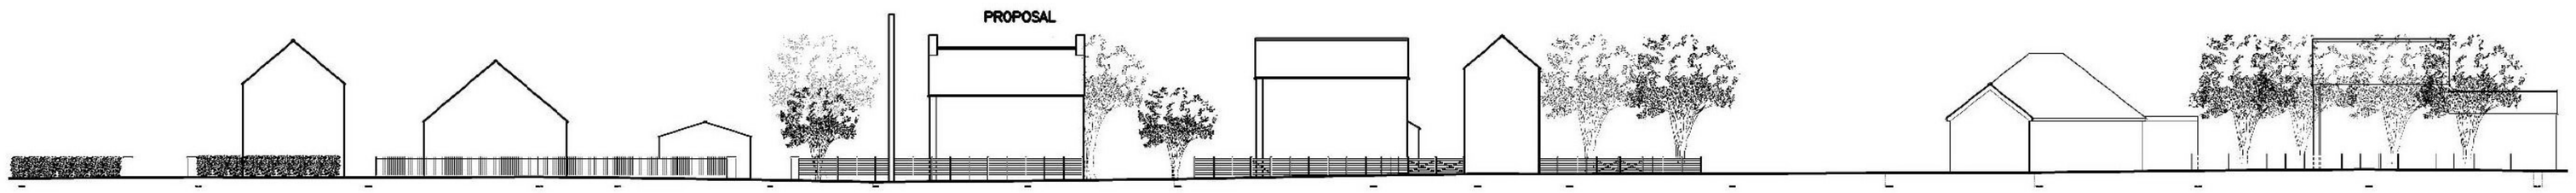

STREET SCENE - EAST ELEVATION
SCALE 1:200

1:200 0 1 2 3 4 5 10 m

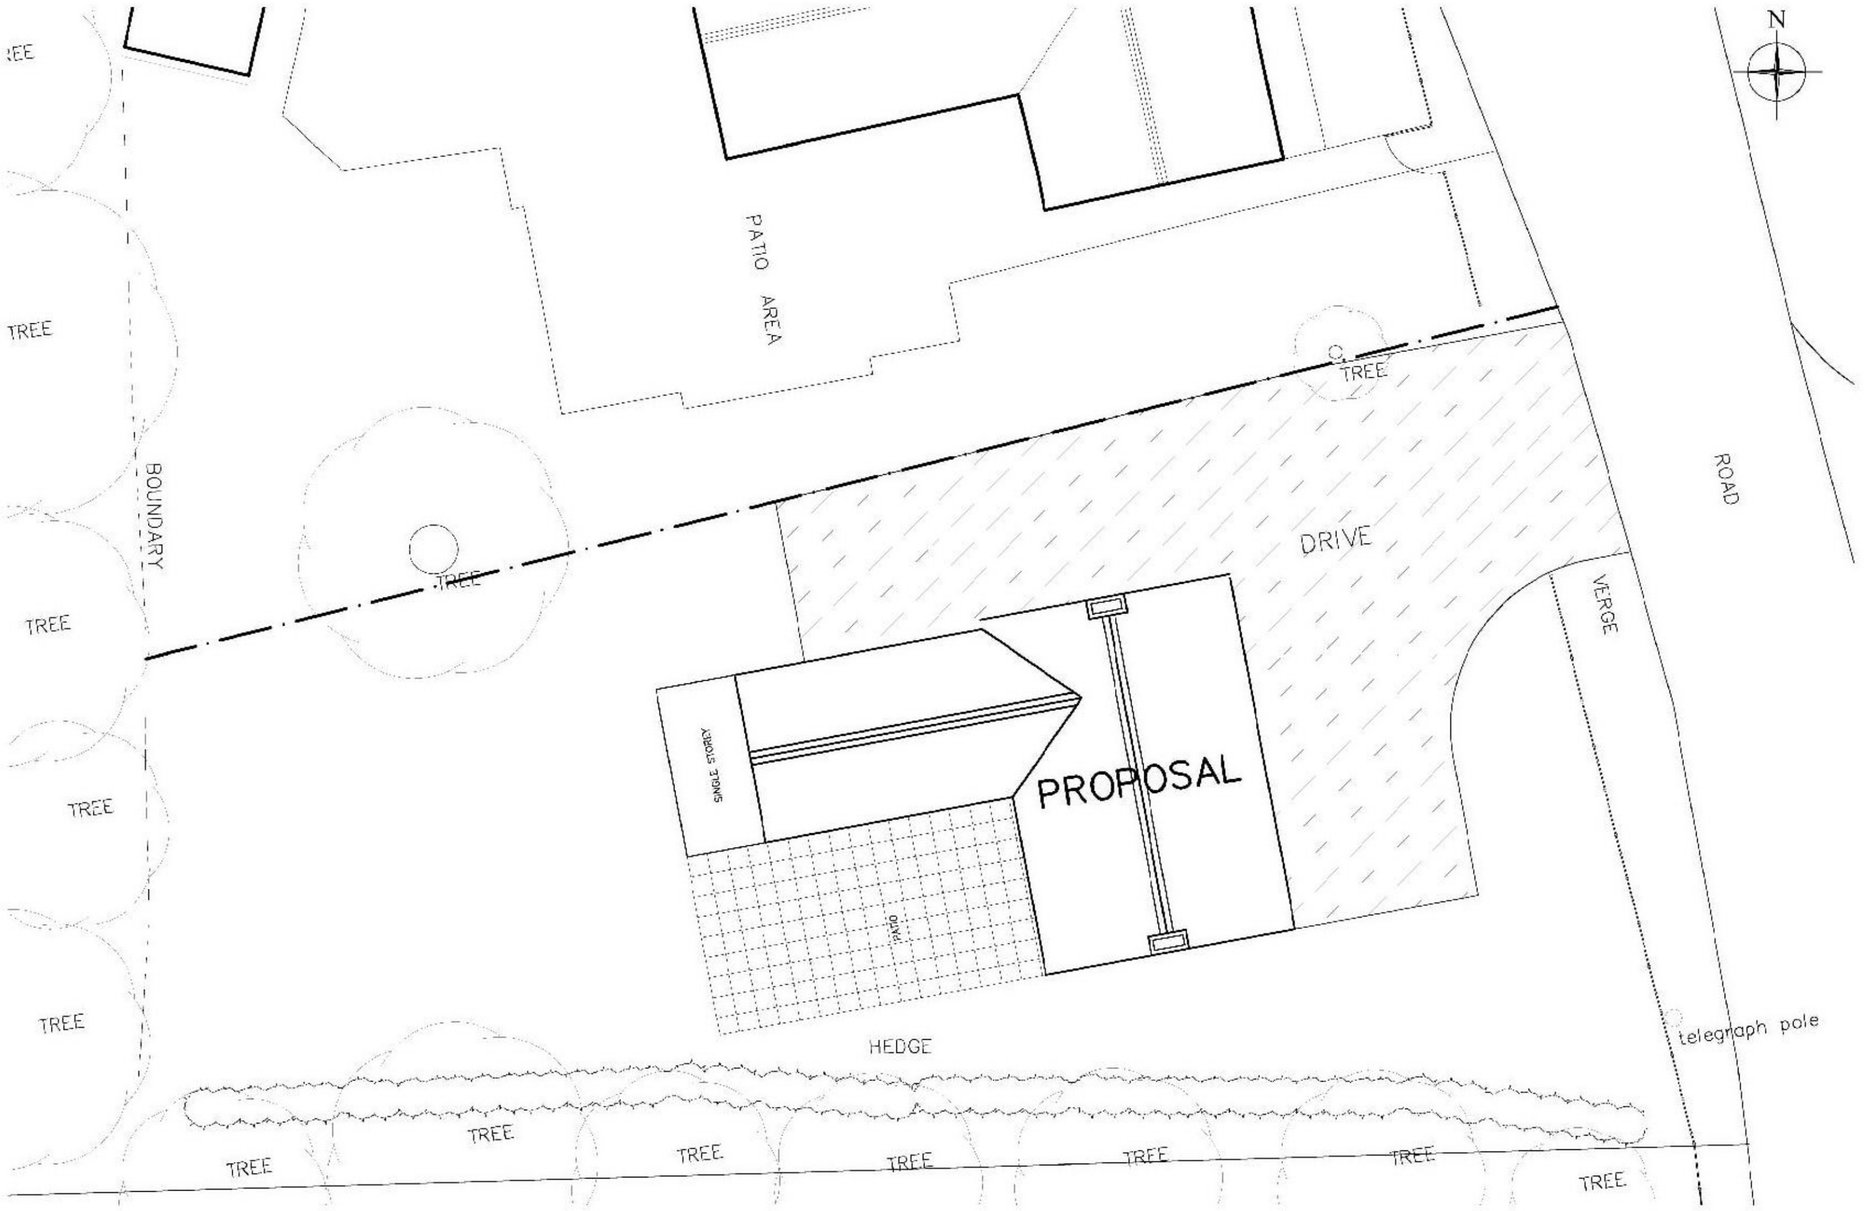

BLOCK PLAN
SCALE 1:100

1:100 0 1 2 3 4 5 m

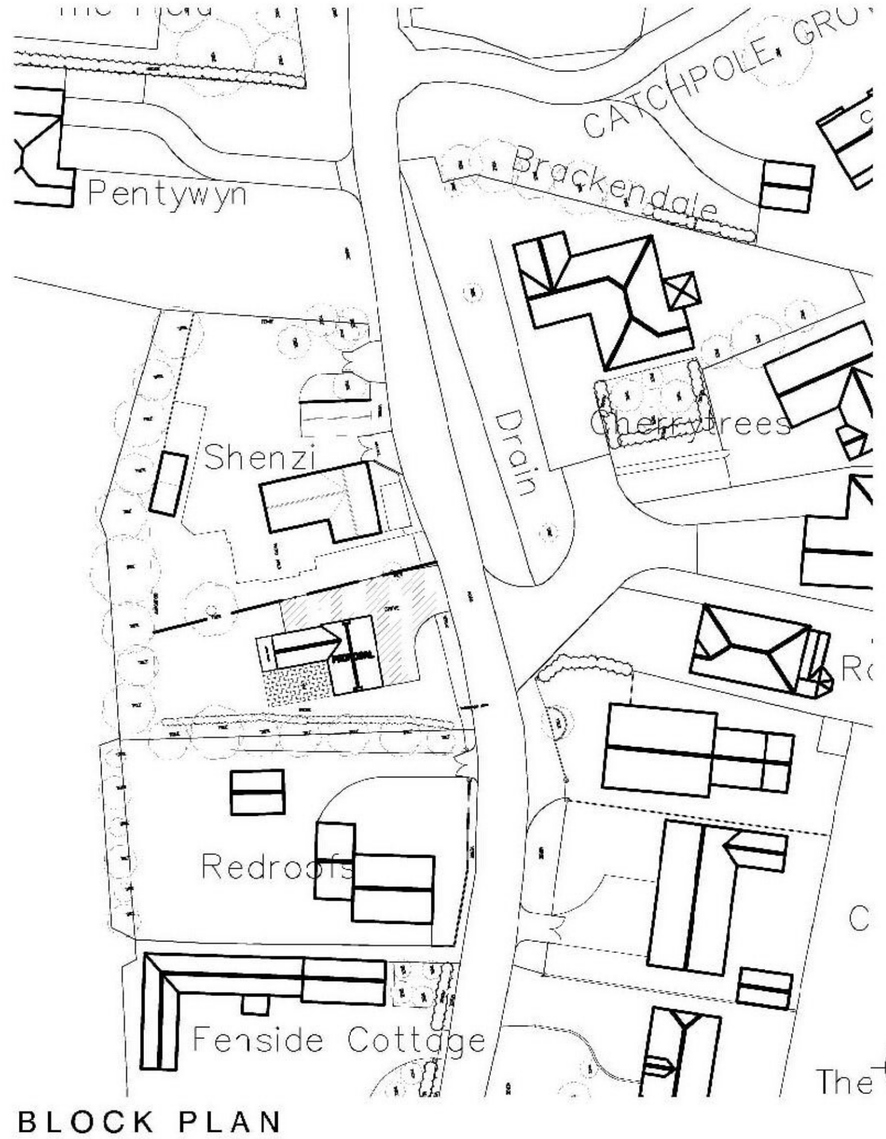

BLOCK PLAN
SCALE 1:500

1:500 0 2.5 5 10 15 25 m

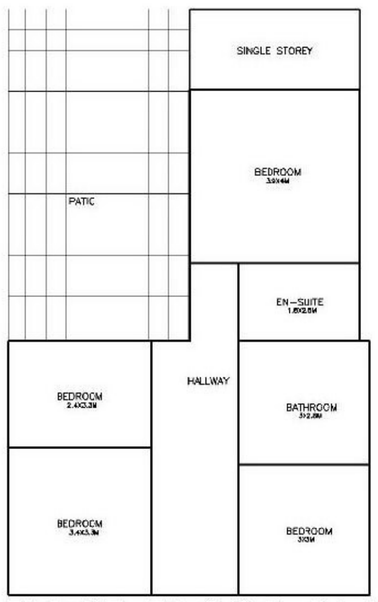

FIRST FLOOR PLAN
SCALE 1:100

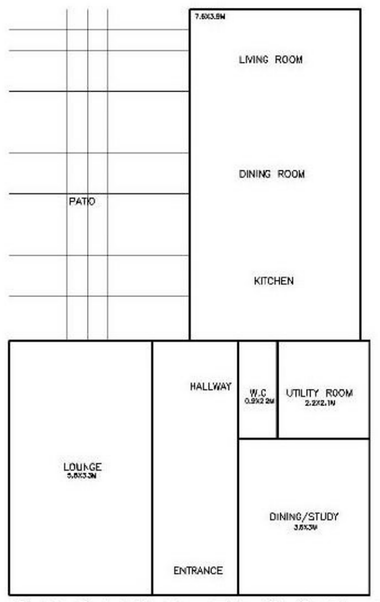

GROUND FLOOR PLAN
SCALE 1:100

GROUND FLOOR AREA - 78.60m2
FIRST FLOOR AREA - 71.33 m2
TOTAL FLOOR AREA - 149.93m2

CLIENT: Mrs Lisa Cunningham

PROJECT: Proposed Development

Shenzi, Fen Road, Stickney, PE22 8EX

TITLE: Proposed Plans and Street Scene

SCALE: As Shown (A1) REVISION LETTER: -

DRAWN: GA DRAWING NO: A3532 - 3001

[redacted] ORIGINAL SIZE: A1

CHECKED: DATE: March 2021

Architectural Consultants

BOSTON
STAMFORD
ALFORD
HORNCASTLE
LOUTH
SKEGNESS

www.neildowlman-architecture.co.uk

DOWLMAN
Neil Dowlman Architecture

Planning | Design | Project Management