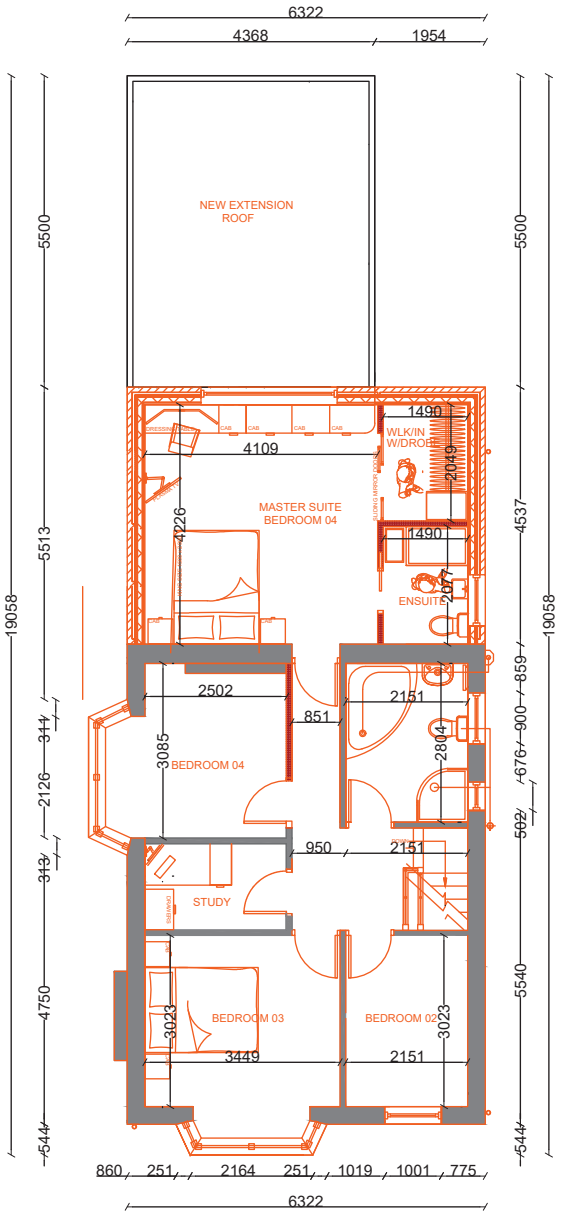

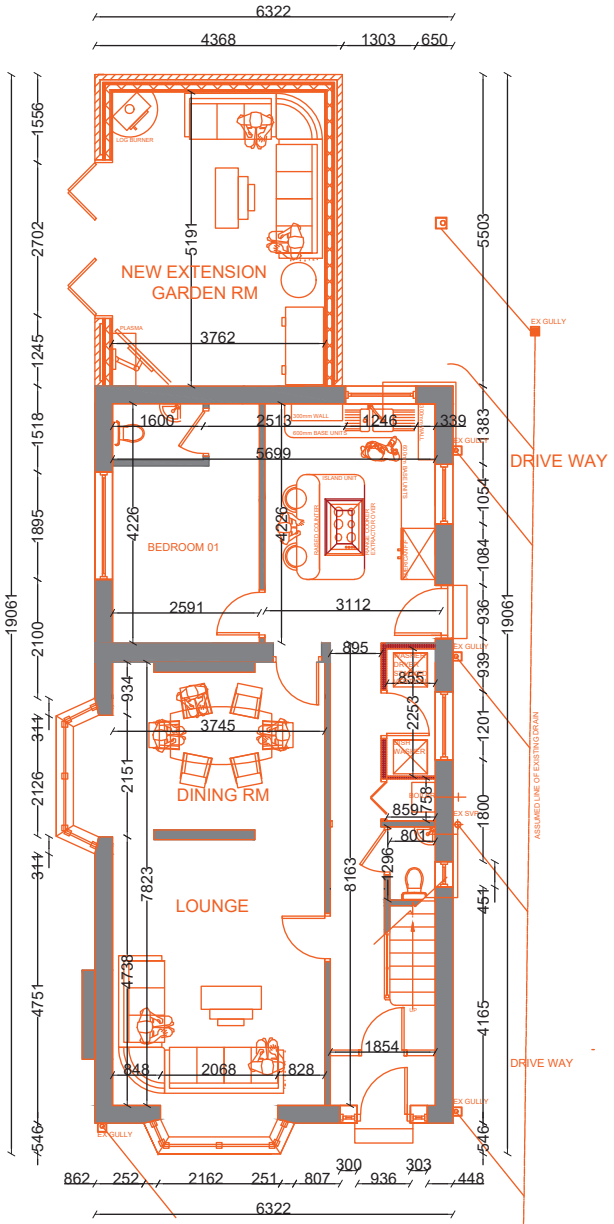

Proposed First Floor Plans

SCALE 1:100

note: 1000mm-1m

0 5m 10m

NOTE

PROJECT

6 ALBANY AVENUE
BLACKPOOL. FY4 1PN.

CLIENT

MR & MRS OMASAN

SHEET CONTENT

PROPOSED FLOOR PLANS

REVISION

00

SCALE

1:100

DRAWING NO

1004

DATE

04/2021