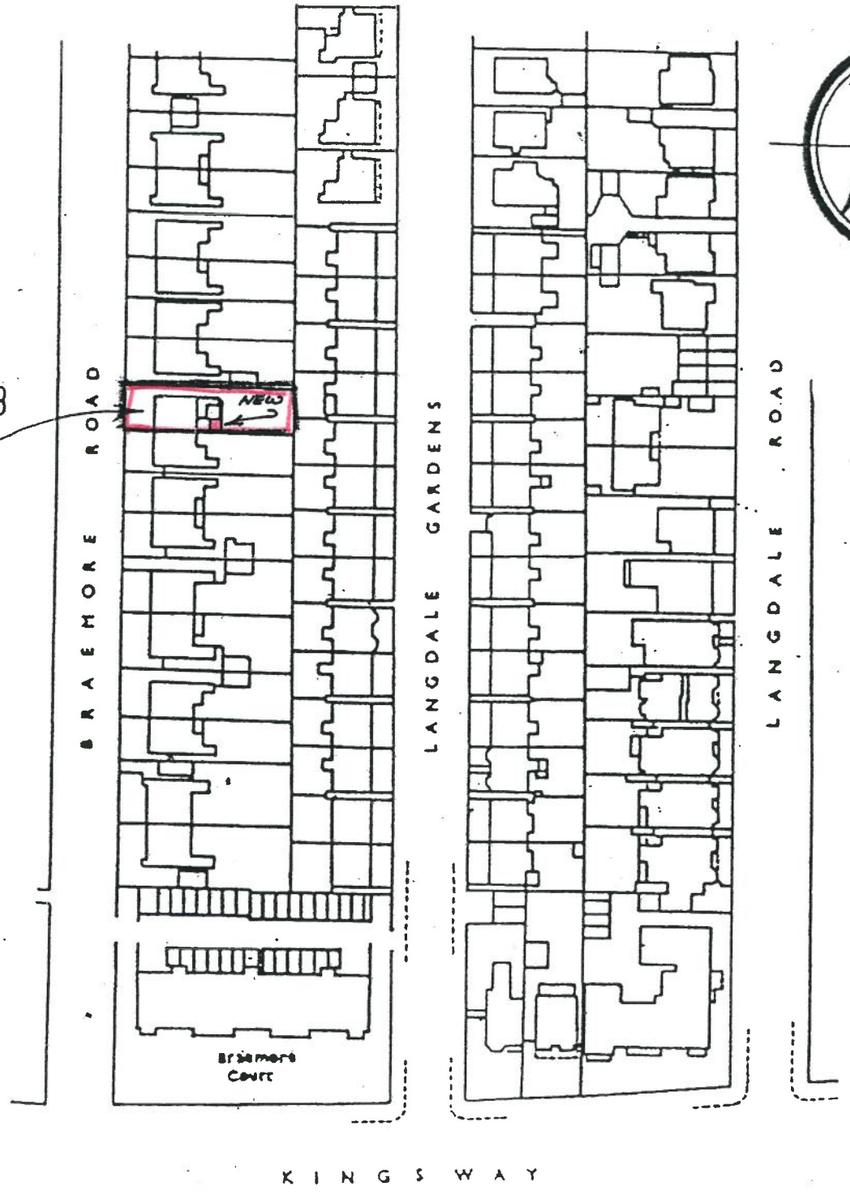

Location Plan Scale 1:1250

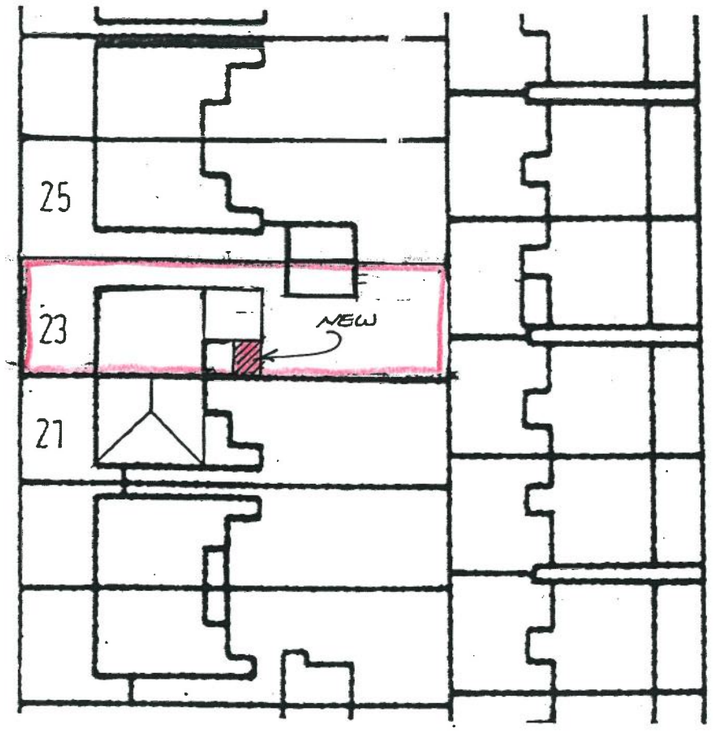

Site Plan Scale 1:500

Date	Revisions

Building Design Co
Robert C. Walpole
7 SHAKESPEARE PASSAGE
MARGATE KENT CT9 5AG
Tel : 01843 449651

Project
PROPOSED
SINGLE STOREY REAR EXTENSION
AT : 23 BRAEMORE ROAD
HOVE BN3 4HA

Title
Site & Location Plans

Scale	Date APRIL 2021
Drawn R C W	Checked
Drwg. No 983/06	