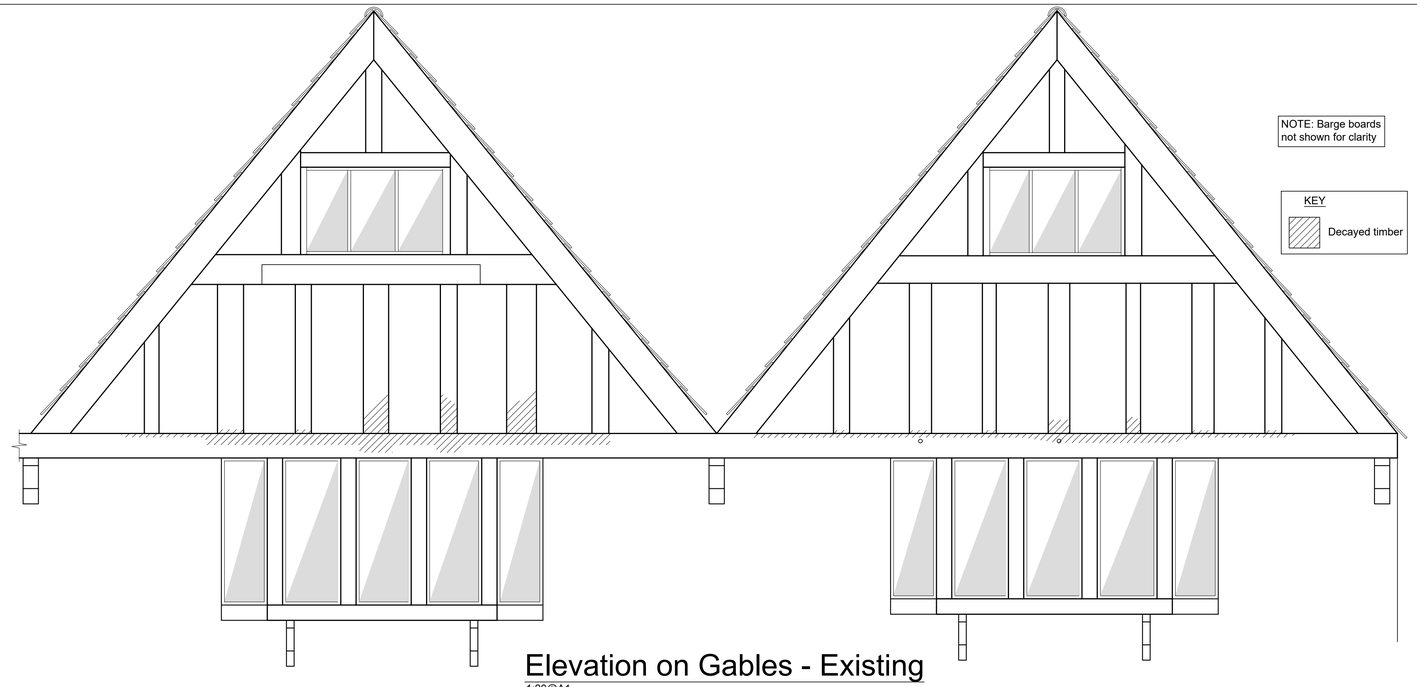

Elevation on Gables - Existing

1:20@A1

Notes:

A

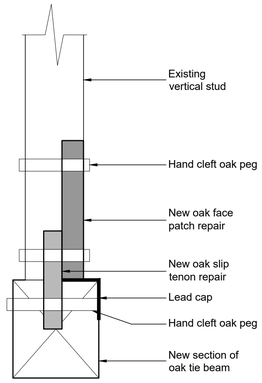

Section

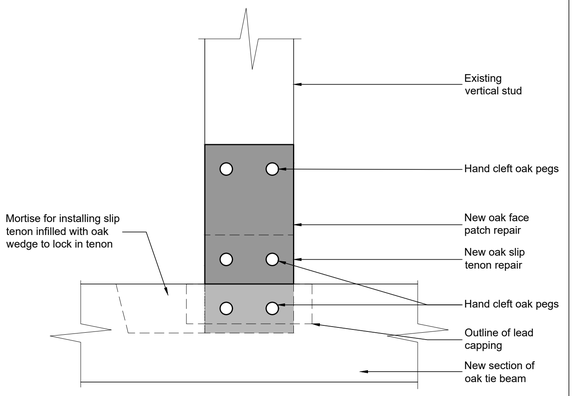

Elevation

Proposed Face Patch and Slip Tenon Repair

1:5@A1

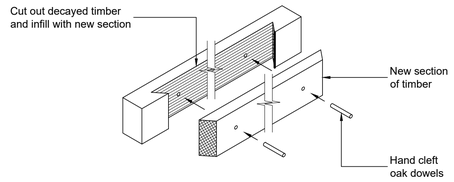

Typical Detail of Face-Patch Repair to Tie Beam

Contingency Items

- Allow for locally stripping roof tiles and introducing ratchet strapping to resist outward thrust from roof, replace roof tiles on completion
- Allow for 2No. oak face patch repairs - See typical detail
- Allow for jointing top of studs with hand cleft oak pegs

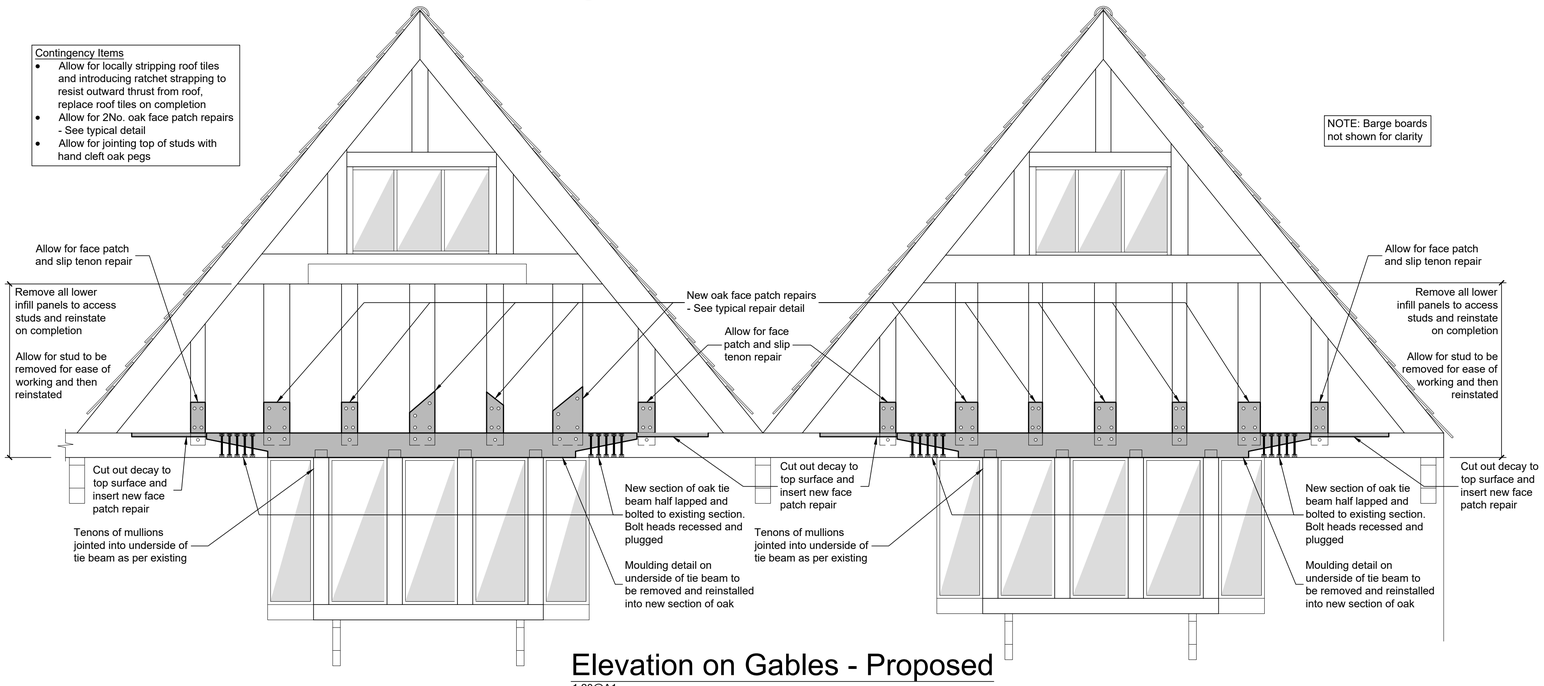

Elevation on Gables - Proposed

1:20@A1

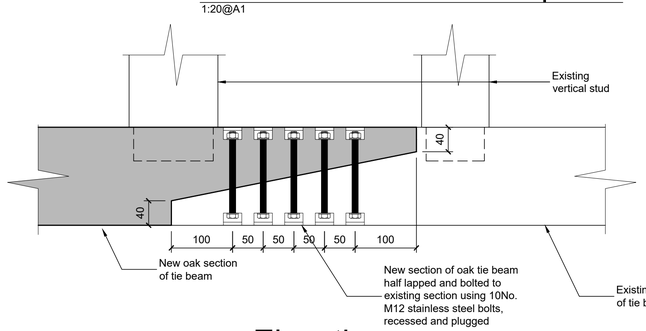

Elevation

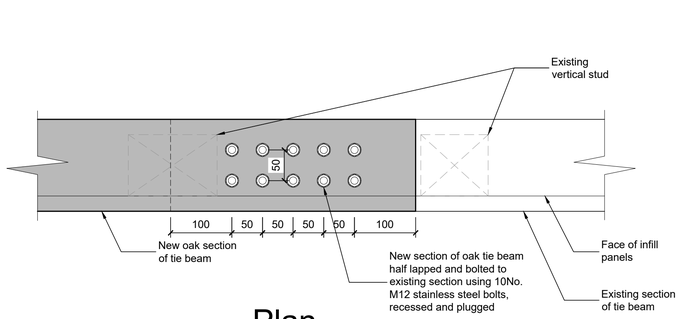

Plan

Proposed Tie Beam Repair

1:5@A1

Rev	Description	Date	By	Ckd

Drawing Status: INFORMATION

FRANK W. HAYWOOD AND ASSOCIATES
CONSULTING STRUCTURAL ENGINEERS

OXFORD TERRACE
13 ALLESLEY OLD ROAD
COVENTRY
CV5 8BU

Tel: 02476 678921
Fax: 02476 711721
E-mail: fwh@fwhaywood.co.uk

Client: Sibbasbridge

Architect:

Job Title: 35 Bridge End
Warwick

Drawing Title: Elevations on Existing and Proposed Gables

Scale:	Size:	Drawn by:	Checked by:	Date:
1:20	A1	JR	CGHM	10/03/21

Job No.	Drawing No.	Revision:
12212	01	-