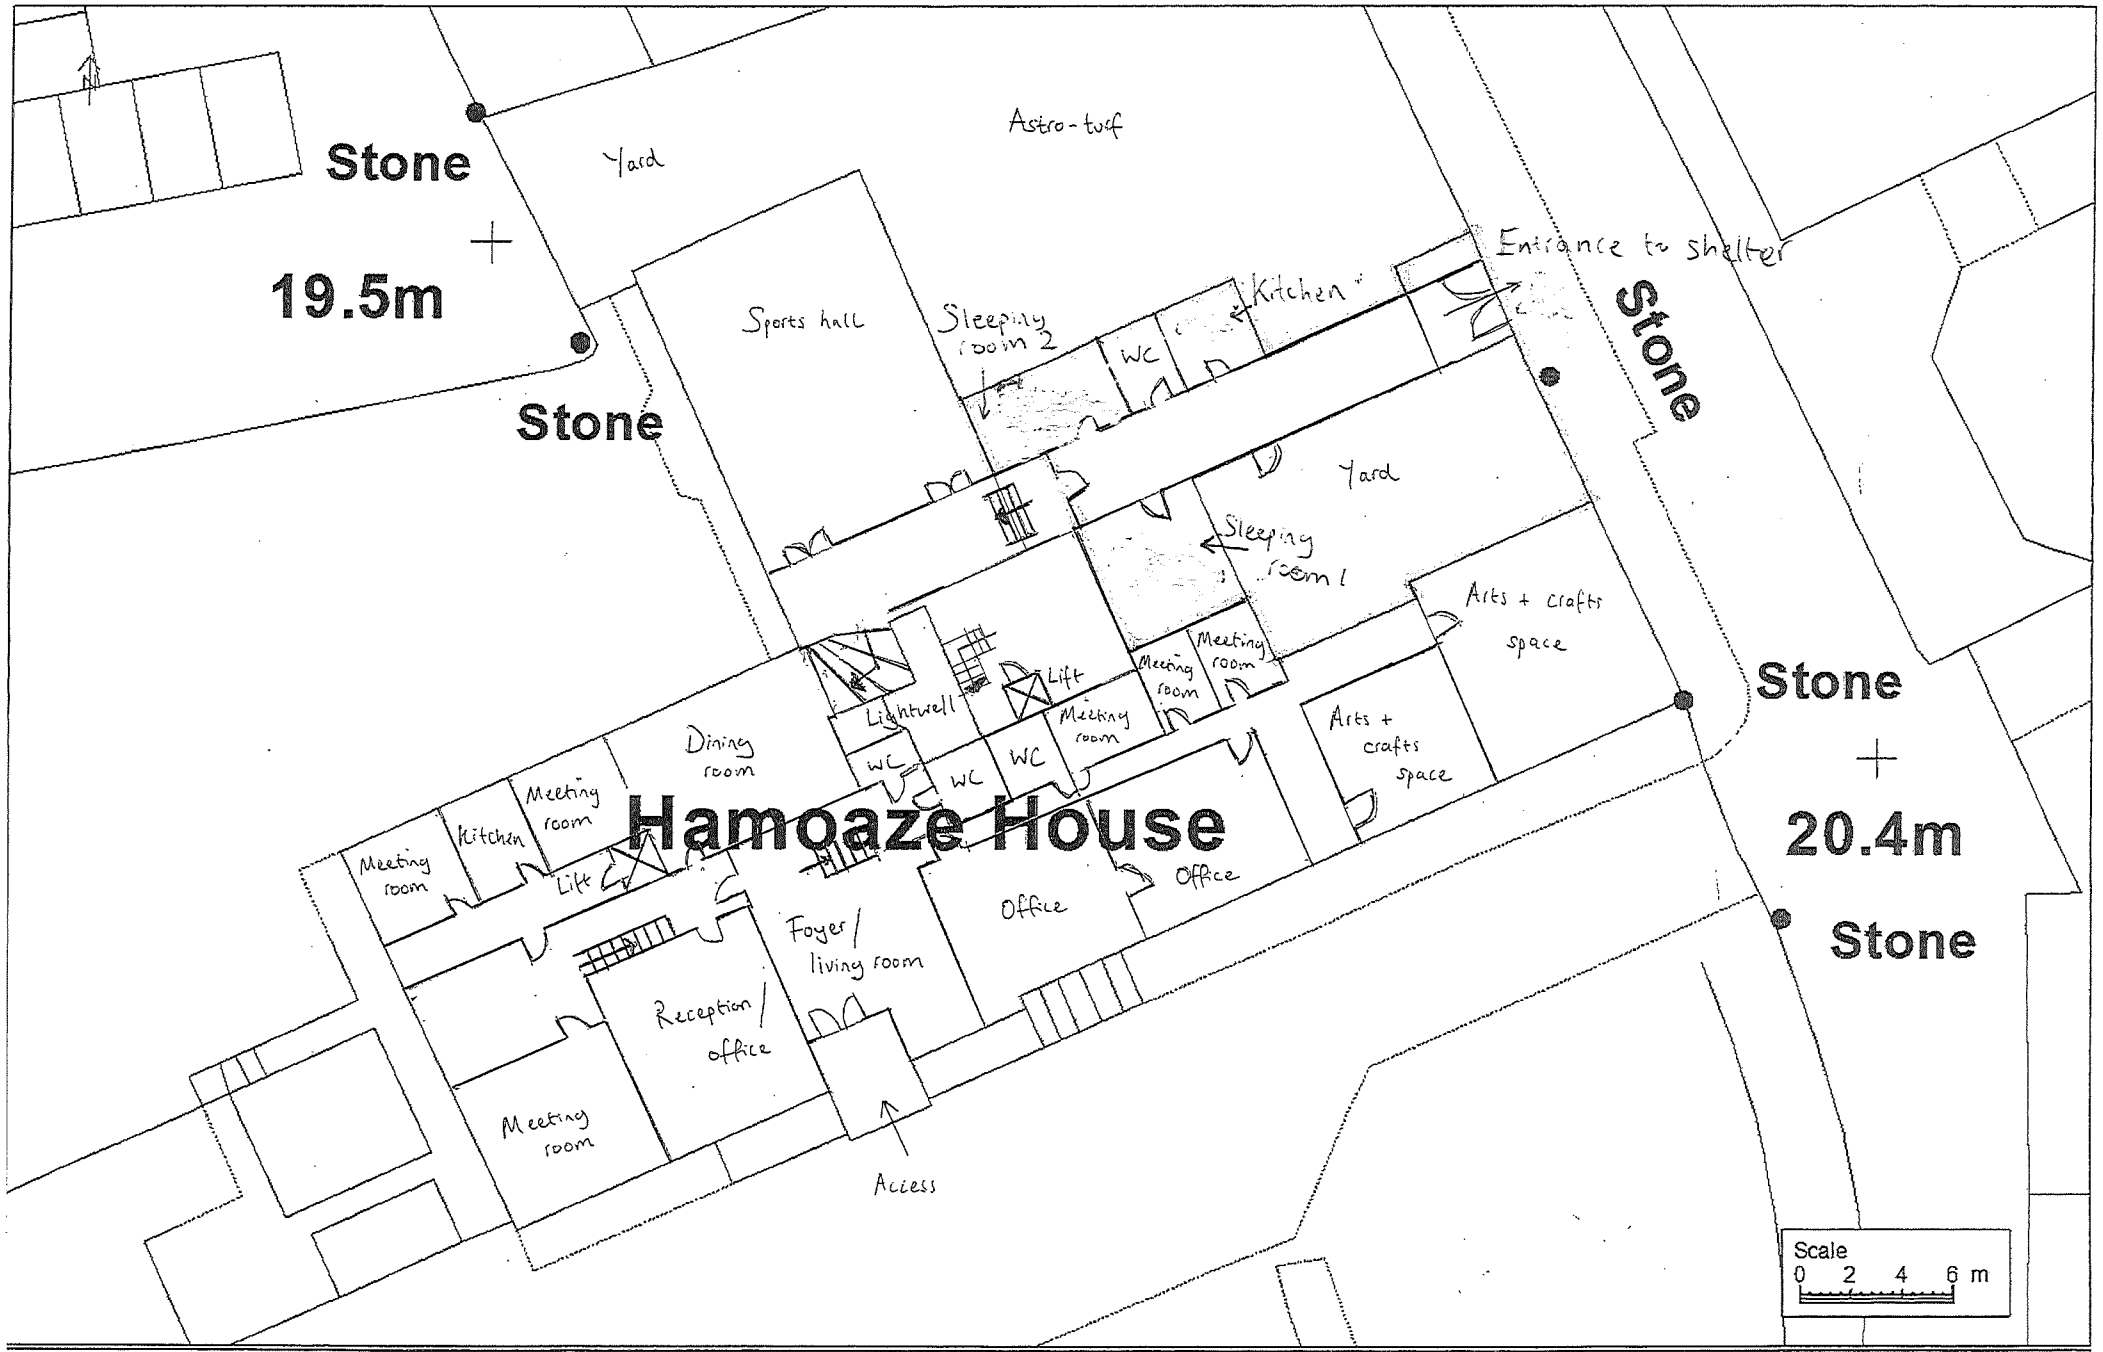

Reproduced from the Ordnance Surveys digital maps with the permission of the Controller of Her Majesty's Stationery Office. © Crown Copyright. Plymouth City Council Licence No. 100018633. This map extract has been produced for the sole purpose of providing you with reference information only. NO FURTHER COPIES CAN BE MADE. Unauthorised reproduction infringes Crown Copyright and may lead to prosecution or civil proceedings.

Published 2019

Existing Floor Plan 1:200 - Ground Floor