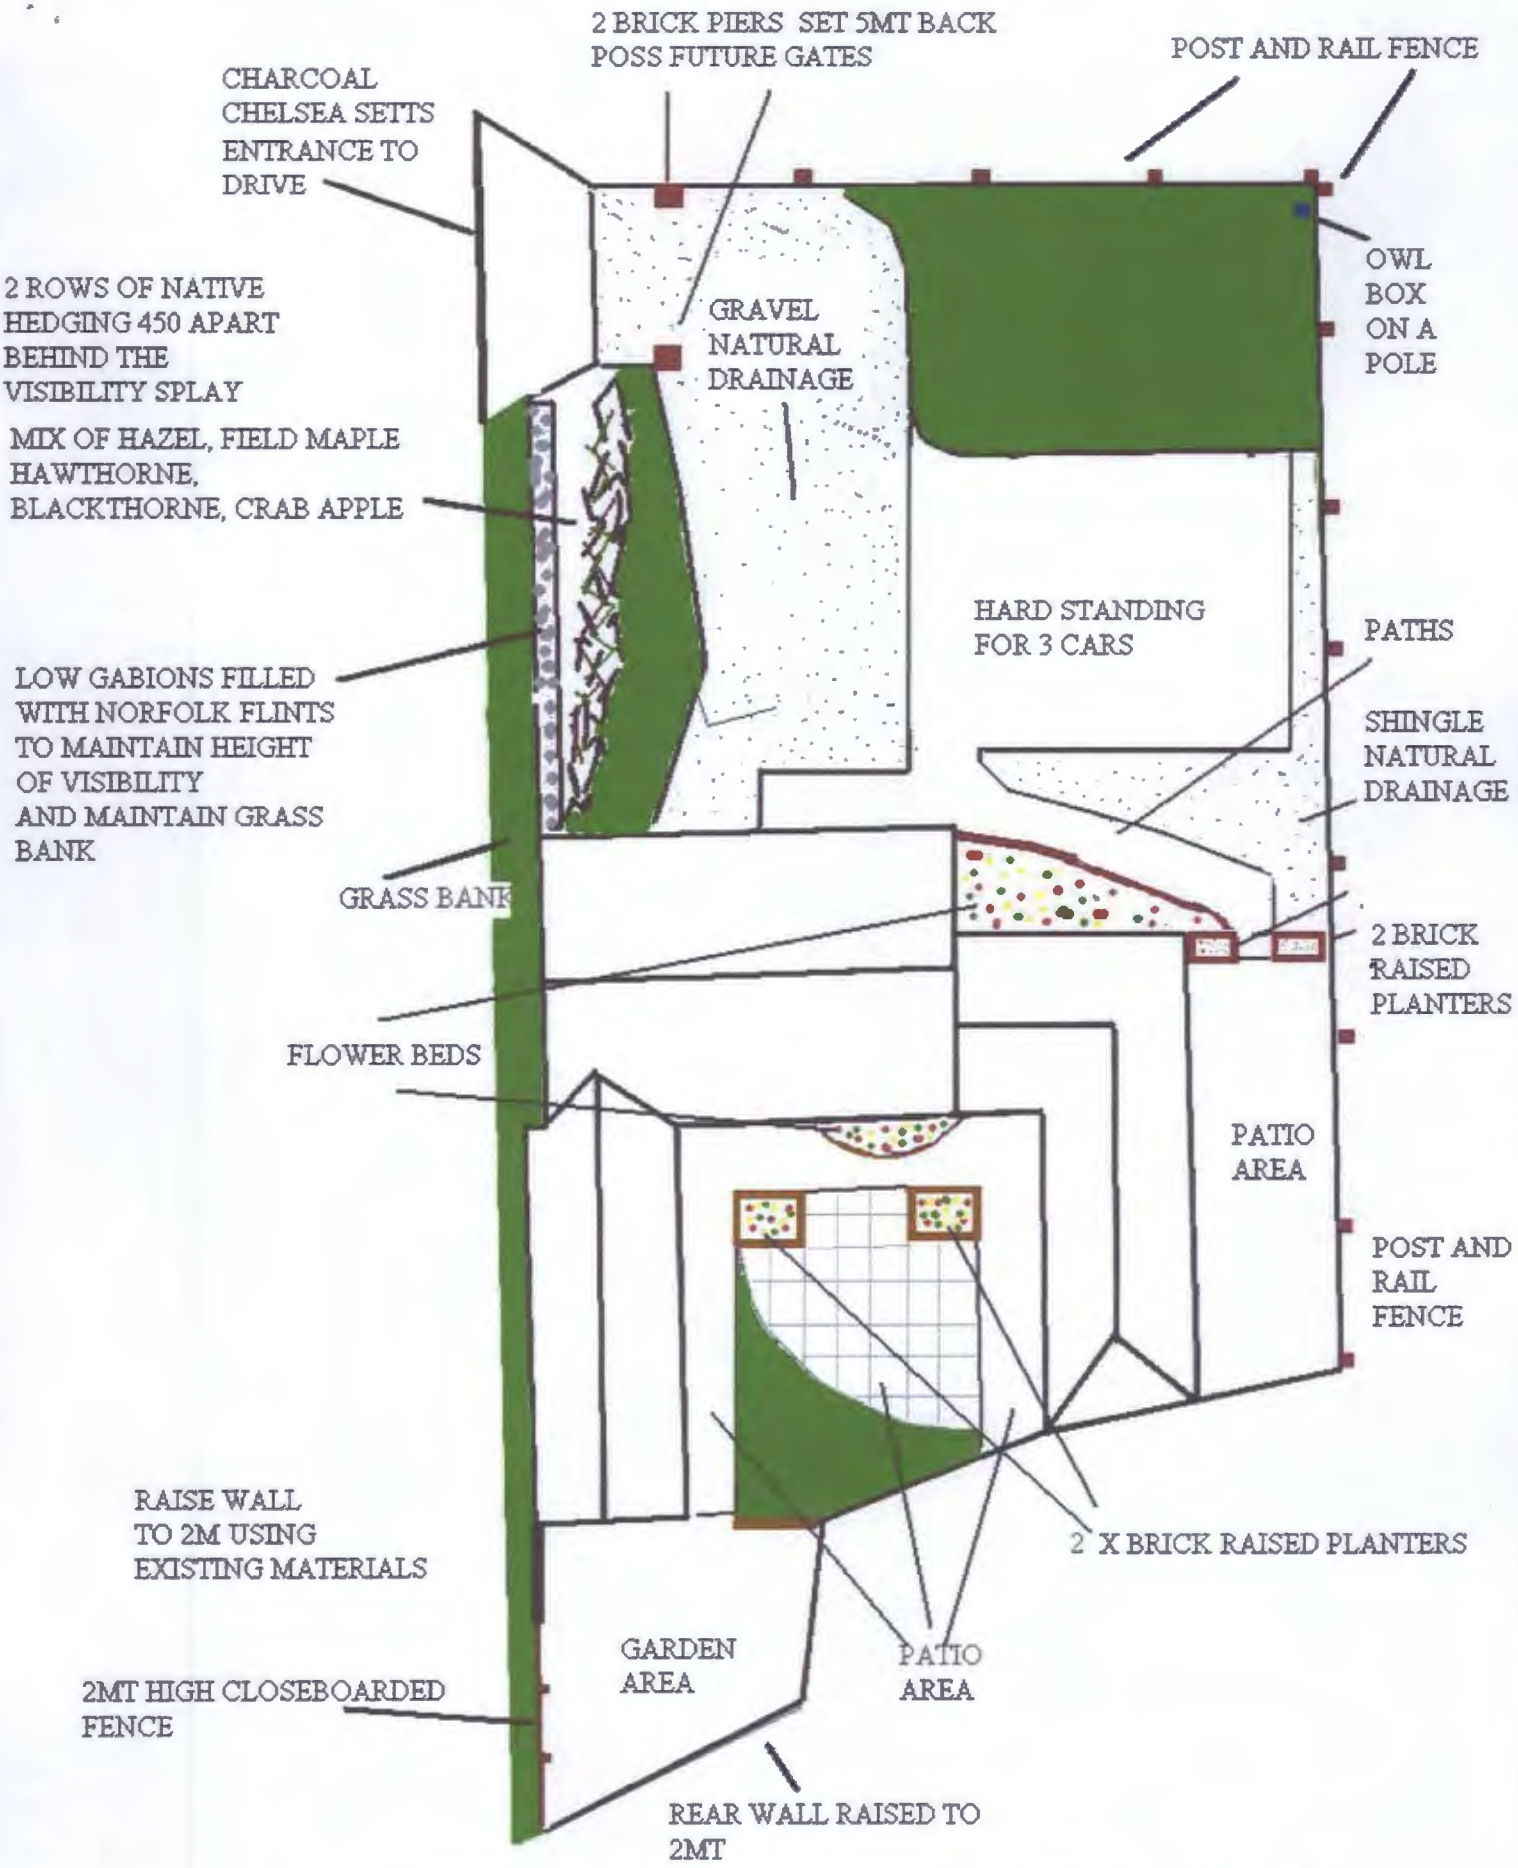

STATION FARM BARN
THE STREET BARNEY NR21 0NF
PROPOSED LANDSCAPE PLAN
SCALE 1 : 200