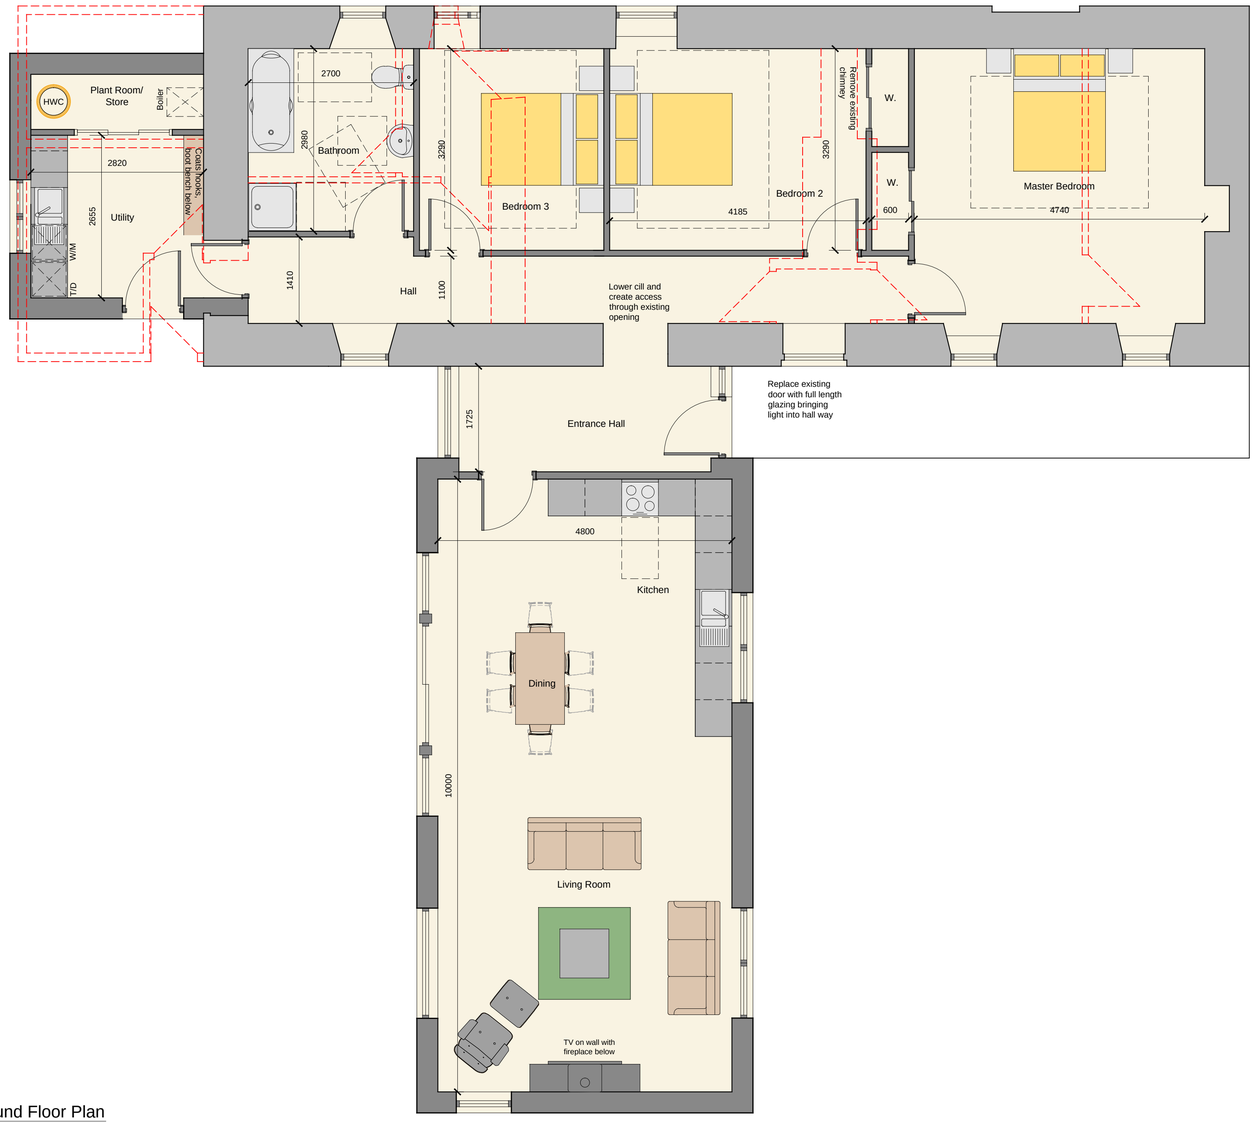

Ground Floor Plan
Scale 1:50

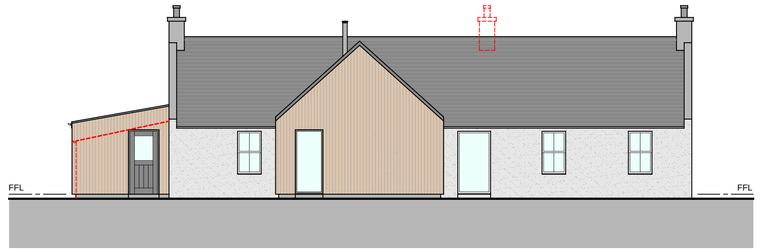

South Elevation
Scale 1:100

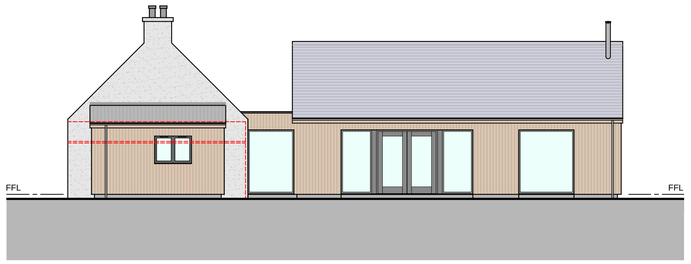

West Elevation
Scale 1:100

East Elevation
Scale 1:100

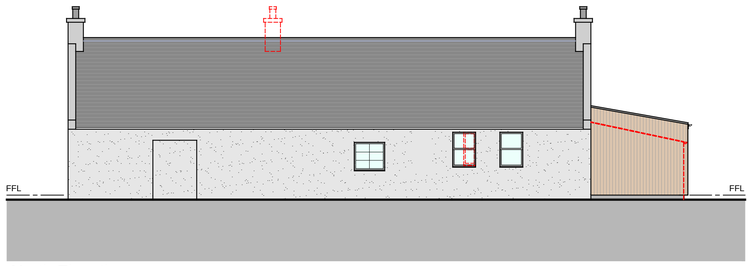

North Elevation
Scale 1:100

Section A-A
Scale 1:50

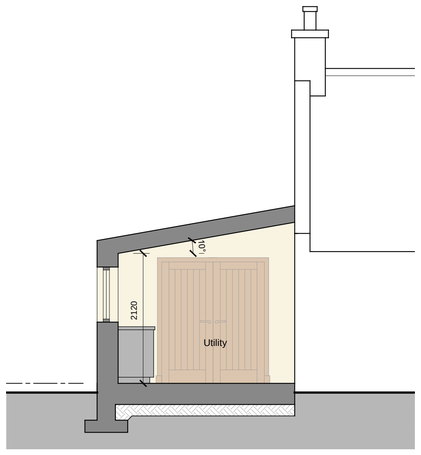

Section B-B
Scale 1:50

MATERIALS

Wall finish	Render & timber cladding
Roof finish	Slate to living area & corrugated sheeting at utility room
Window & door finish	Alu-clad
Rainwater goods	Aluminium

Rev:	Details:	Date:	By:

Project
Internal Alterations & Extension to

Garden Cottage
Mains of Skene,
Lyne of Skene
Westhill
AB32 7BQ

For: Mr S. Whyte

Drawing
Proposed Plans & Elevations

Scale	Date
As noted @ A1	January 2021
Revision	**Drg No**
-	2336-020

t-01464 841113 | e-office@johnwinkdesign.co.uk
Midtown of Foudland | Glens of Foudland | Huntly | Aberdeenshire | AB54 6AR

JOHN WINK DESIGN

CIAT Registered Practice

CHARTERED PRACTICE

Note
Dimensions must not be scaled from this drawing. If in any doubt - ask! All dimensions to be checked prior to work commencing or prior to any components being manufactured. Any discrepancy to be reported. All work and material to comply fully with all current British Standards Codes of Practice, building regulations, IEE regulations and all HSE acts.

This drawing is copyright of John Wink Design. ©