- Dimensions are in millimeters, unless stated otherwise.
- Scaling of this drawing is not recommended.
- It is the recipients responsibility to print this document to the correct scale.
- All relevant drawings and specifications should be read in conjunction with this drawing.

N

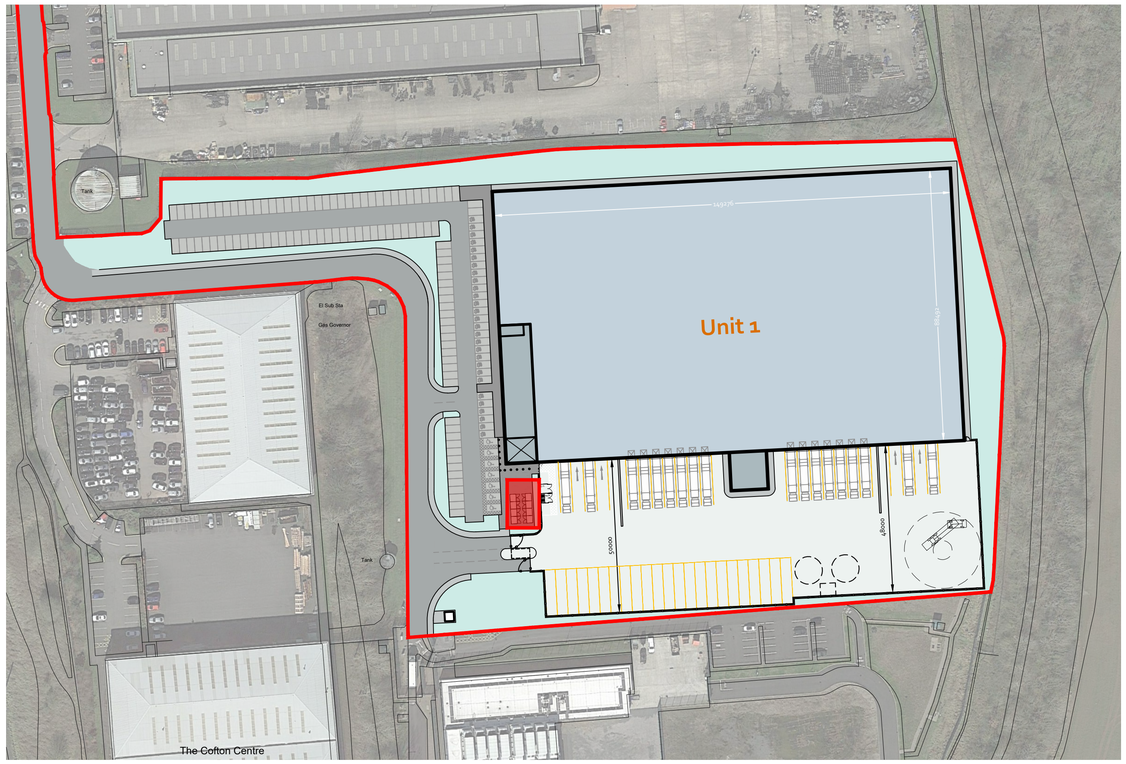

Site Layout
Scale 1:1000

Typical Cycle Shelter Image

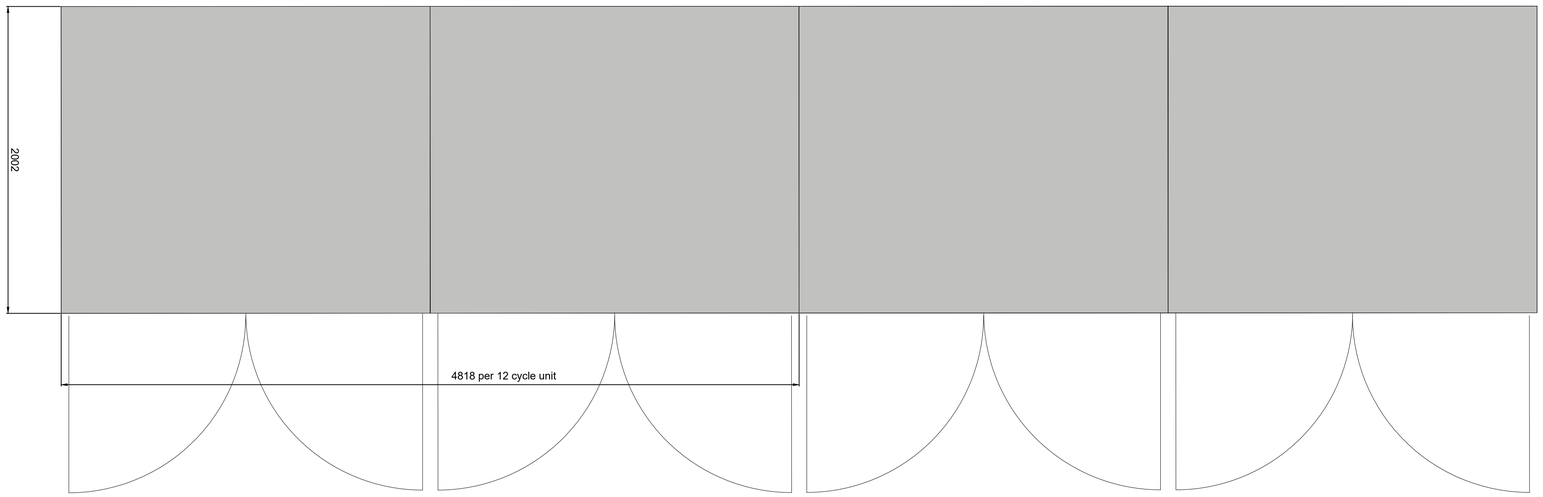

Cycle Shelter Plan - Scale 1:20

10m SCALE 1:500

PLANNING
THIS DRAWING IS FOR PLANNING CONSIDERATION ONLY AND SHOULD NOT BE USED FOR ANY OTHER PURPOSE

rev	amendments	by	ckd	date
B	Office Layout updated, substation added	jrh	AJL	13/05/21
A	Initial Issue	LAH	AJL	22.03.21

Groveley lane,
Cofton Hackett
Proposed Cycle Shelter Details

ST.MODWEN LOGISTICS

umc architects

Newark Beacon Innovation Centre, Cafferata Way, Newark, Nottinghamshire NG24 2TN
o. +44 (0)1636 653027 f. +44 (0)1636 653010 e. info@umcarchitects.com

Drawing Status:	Planning
Drawn / Checked:	jrh / AJL
Date:	09/03/2021
Scale:	1:500 A1
Drawing no:	Revision:
19243 P0010	B