to be reported

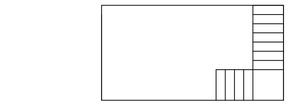

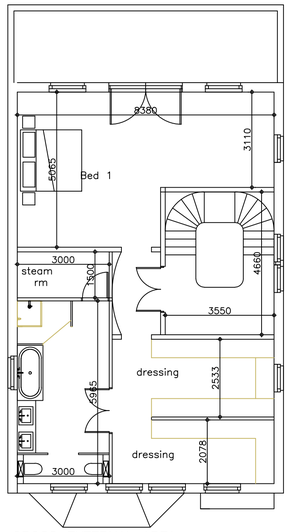

0 1 2 3 4 5
0.5
SCALE (metres)

GROSS EXTERNAL AREA
FIRST FLOOR PLAN 120.60 SQM
GROSS INTERNAL AREA
FIRST FLOOR PLAN 107.10 SQM

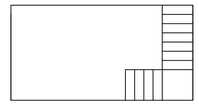

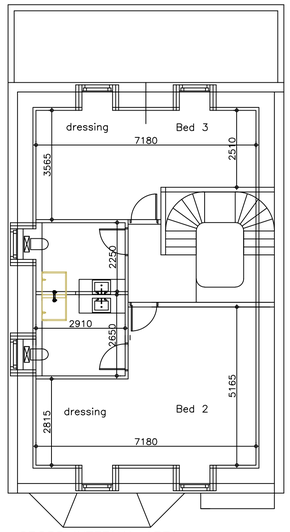

GROSS INTERNAL AREA
SECOND FLOOR PLAN 86.76 SQM

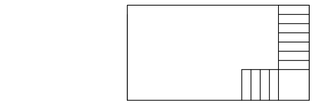

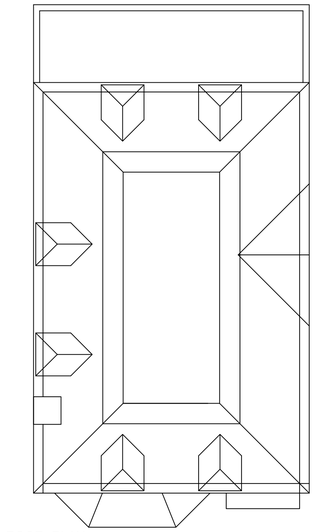

0 1 2 3 4 5
0.5
SCALE (metres)

ROOF PLAN

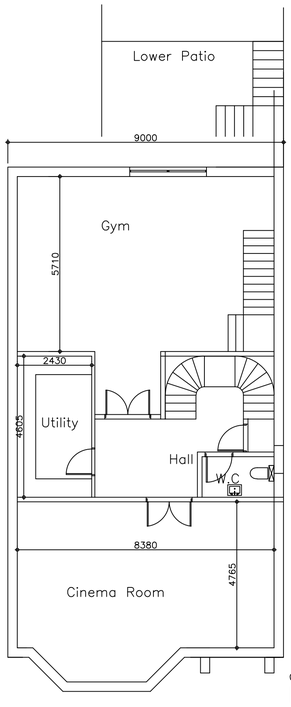

0 1 2 3 4 5
0.5
SCALE (metres)

GROSS INTERNAL AREA
BASEMENT 133.01SQM

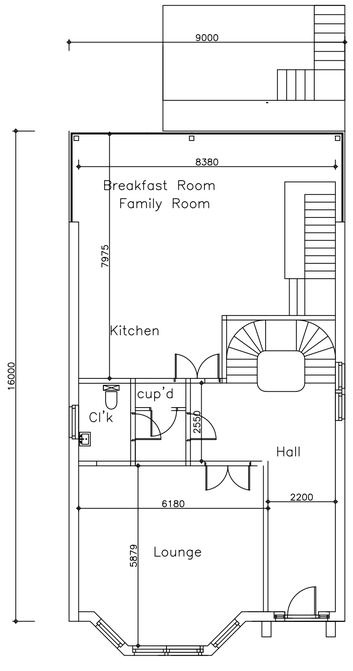

GROSS EXTERNAL AREA
GROUND FLOOR PLAN 148.40 SQM
GROSS INTERNAL AREA
GROUND FLOOR PLAN 133.01 SQM

PROPOSED FLOOR PLANS 1:100

Rev	Date	Comments

Client
MR K MIDGLEY

Project
NEW DWELLING
SHOREHAM HOUSE
STATION ROAD
SHOREHAM
KENT TN14 7RY

Title
PROPOSED FLOOR PLANS

Project No. 965
Date JAN 2021
Drawing No. CS-992-PD-RH-03
Revision
Scale 1:100 @A1
Drawn
Check

A.BARRETT R.I.B.A
CHARTERED ARCHITECT
4 BARNET WOOD ROAD
BROMLEY , KENT BR2 8HJ
Tel 020 3121 1056
Mob 07802 236530