BRUNTON DESIGN
CHARTERED ARCHITECTS

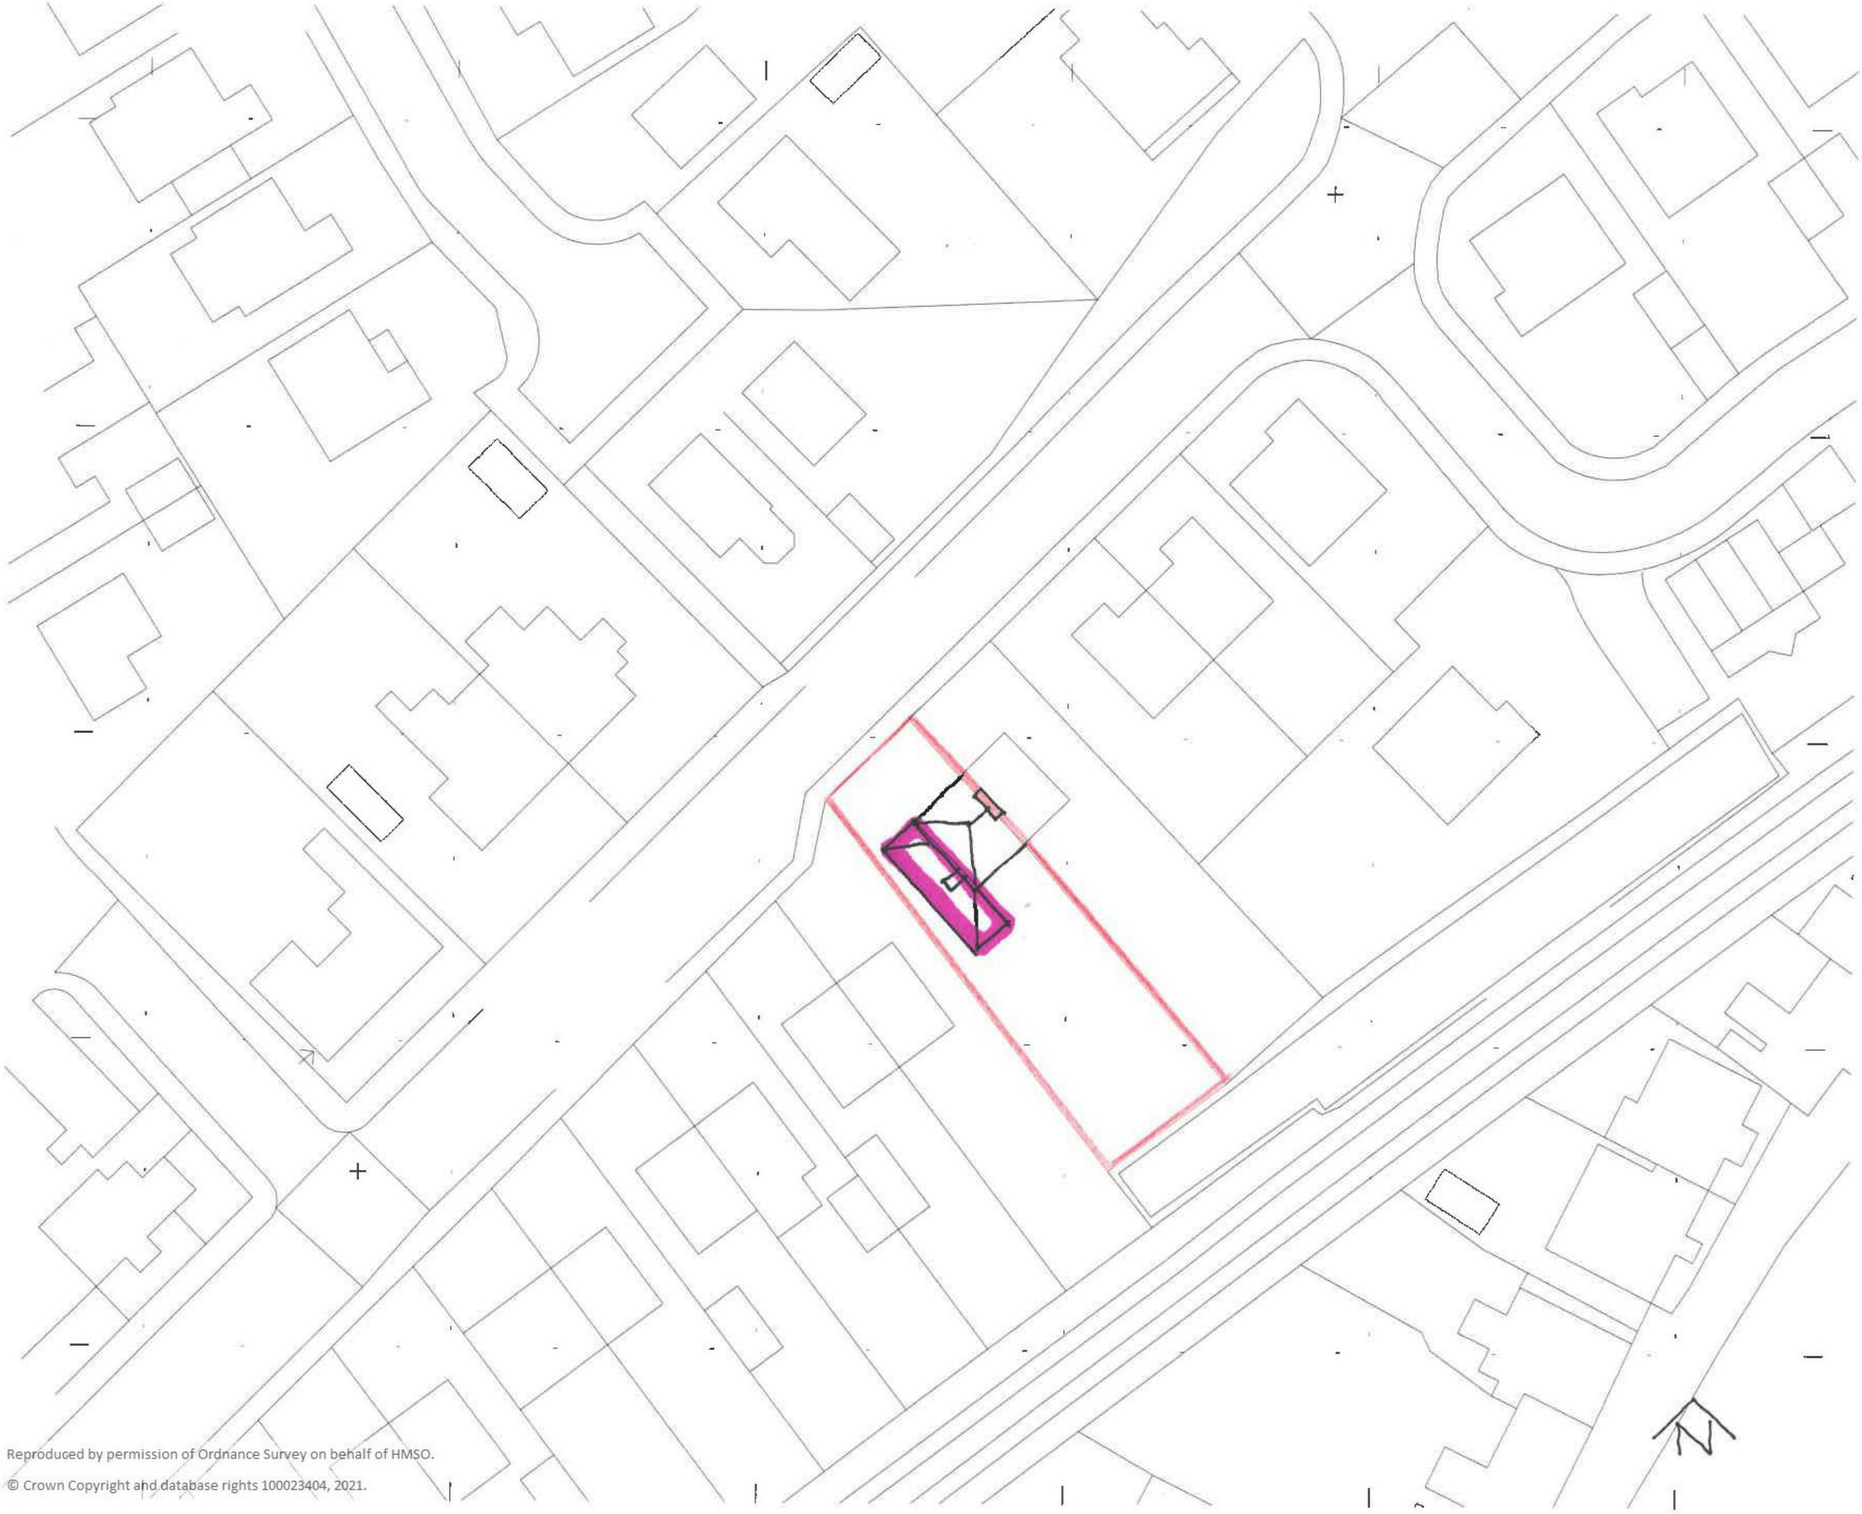

Reproduced by permission of Ordnance Survey on behalf of HMSO.
© Crown Copyright and database rights 100023404, 2021.

Site Plan
1 : 500

Reproduced by permission of Ordnance Survey on behalf of HMSO.
© Crown Copyright and database rights 100023404, 2021.

Location Plan
1 : 1250

REV	Description	Date

Client:
Neil

Project:
Alteration to
45 Arbroath Road, Carnoustie

Sheet Name:
Site and Location Plan

paper size: A3

Drawing Number:
2332_ S_001

© BRUNTON DESIGN | CHARTERED ARCHITECTS
w: bruntondesign.com
a: design studio, 95 dundee street, carnoustie, dd7 7ew
t: 01241 858153 f: 01241 858154
e: architects@bruntondesign.com