All heights to be determined by upgrading requirements to comply with the Building Regulations

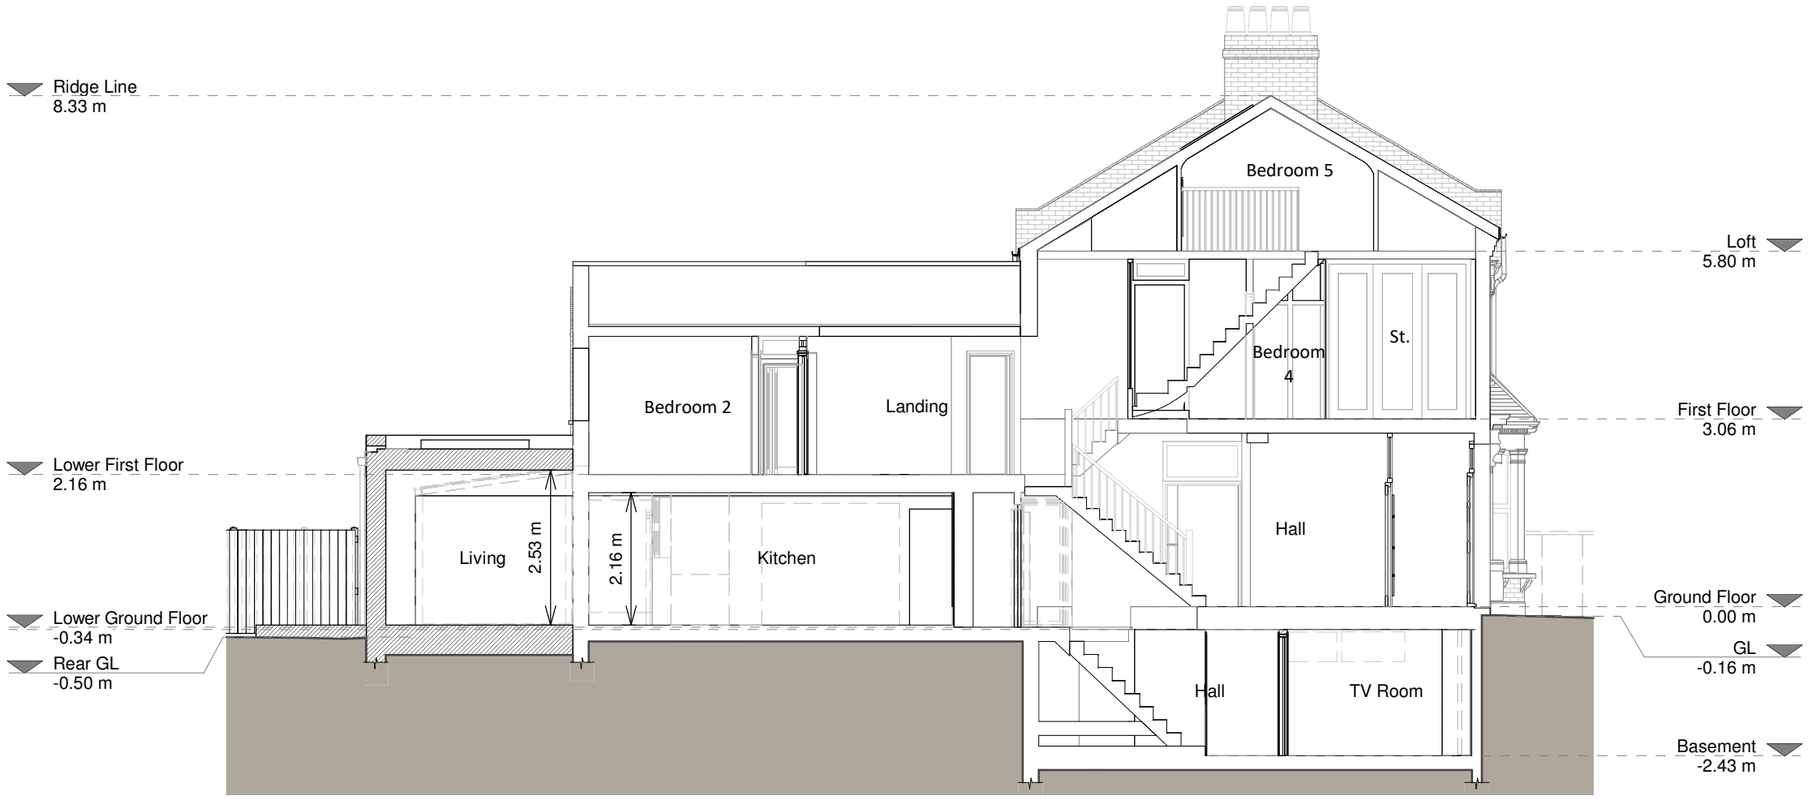

Section A - A

1 0 1 2 3 4 5
SCALE 1:100 m

RESI
Grow your home

CONTACT
www.resi.co.uk
hello@resi.co.uk

Copyright in the design and this drawing is the property of RESI. Reproduction in whole or in part is forbidden without written sanction of RESI. This drawing must be read in conjunction with all other relevant documentation and drawings.

RESI accepts no liability for any expense, loss or damage of whatsoever nature and however arising from any variation which has not been referred to them and their approval obtained.

Print out to actual scale. For planning purposes only. All dimensions to be cross checked on site prior to construction and ordering of products. Any discrepancies to be reported to RESI immediately.

NOTES

Revision

Rev	Notes	Date
A	Planning Issue	16/04/2021

KEY

- Existing walls
- Proposed walls
- Existing removed
- Boundary line
- Level line
- 1.5m head height
- 1.8m head height

JOB TITLE
Proposed ground floor wraparound extension, basement lightwell, floor plan redesign and all associated works at 20 Shawbury Road

STATUS
Planning

DRAWING TITLE
Proposed Section

CLIENT
Toby Jones

SCALE 1 : 100 at A3

DRAWN JC

DATE Mar 2021

CHECKED OC

DRAWING NO. B80397 - 02 - 3300 A