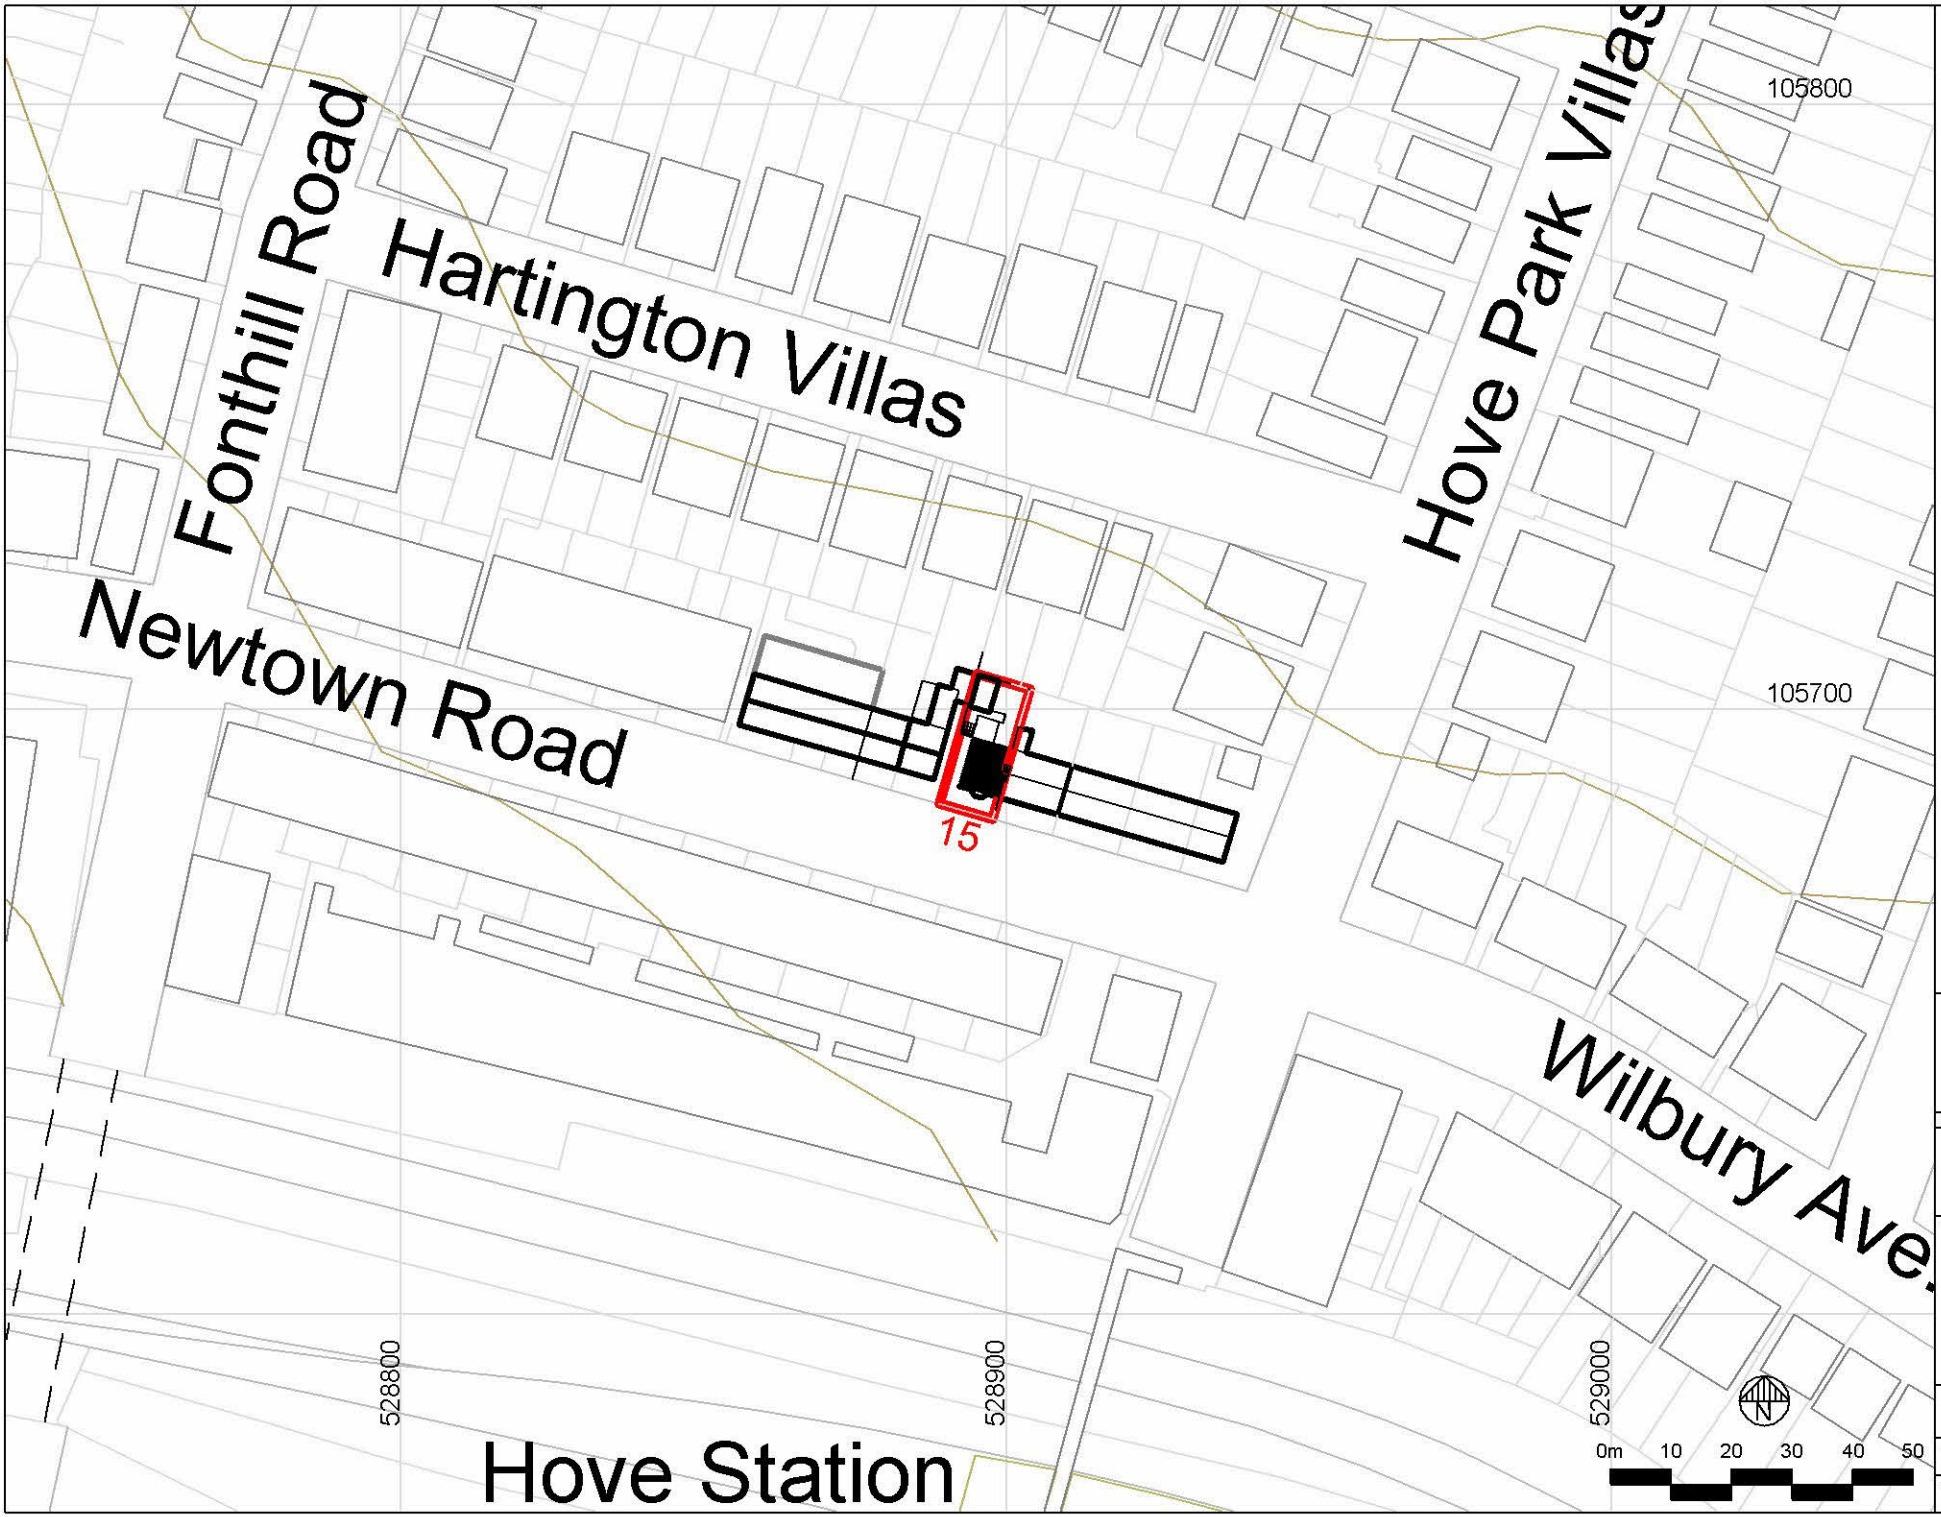

rev. | changes | date

Tim Gale AIA
April Cottage
Woodside Lane, Lymington
SO41 8FJ

project
1st. floor addition

15 Newtown Road
Hove BN3 6AA

title
location plan

date 20.04.21 | dwg. no. 0 | revision

scale 1:1250 (at A4)