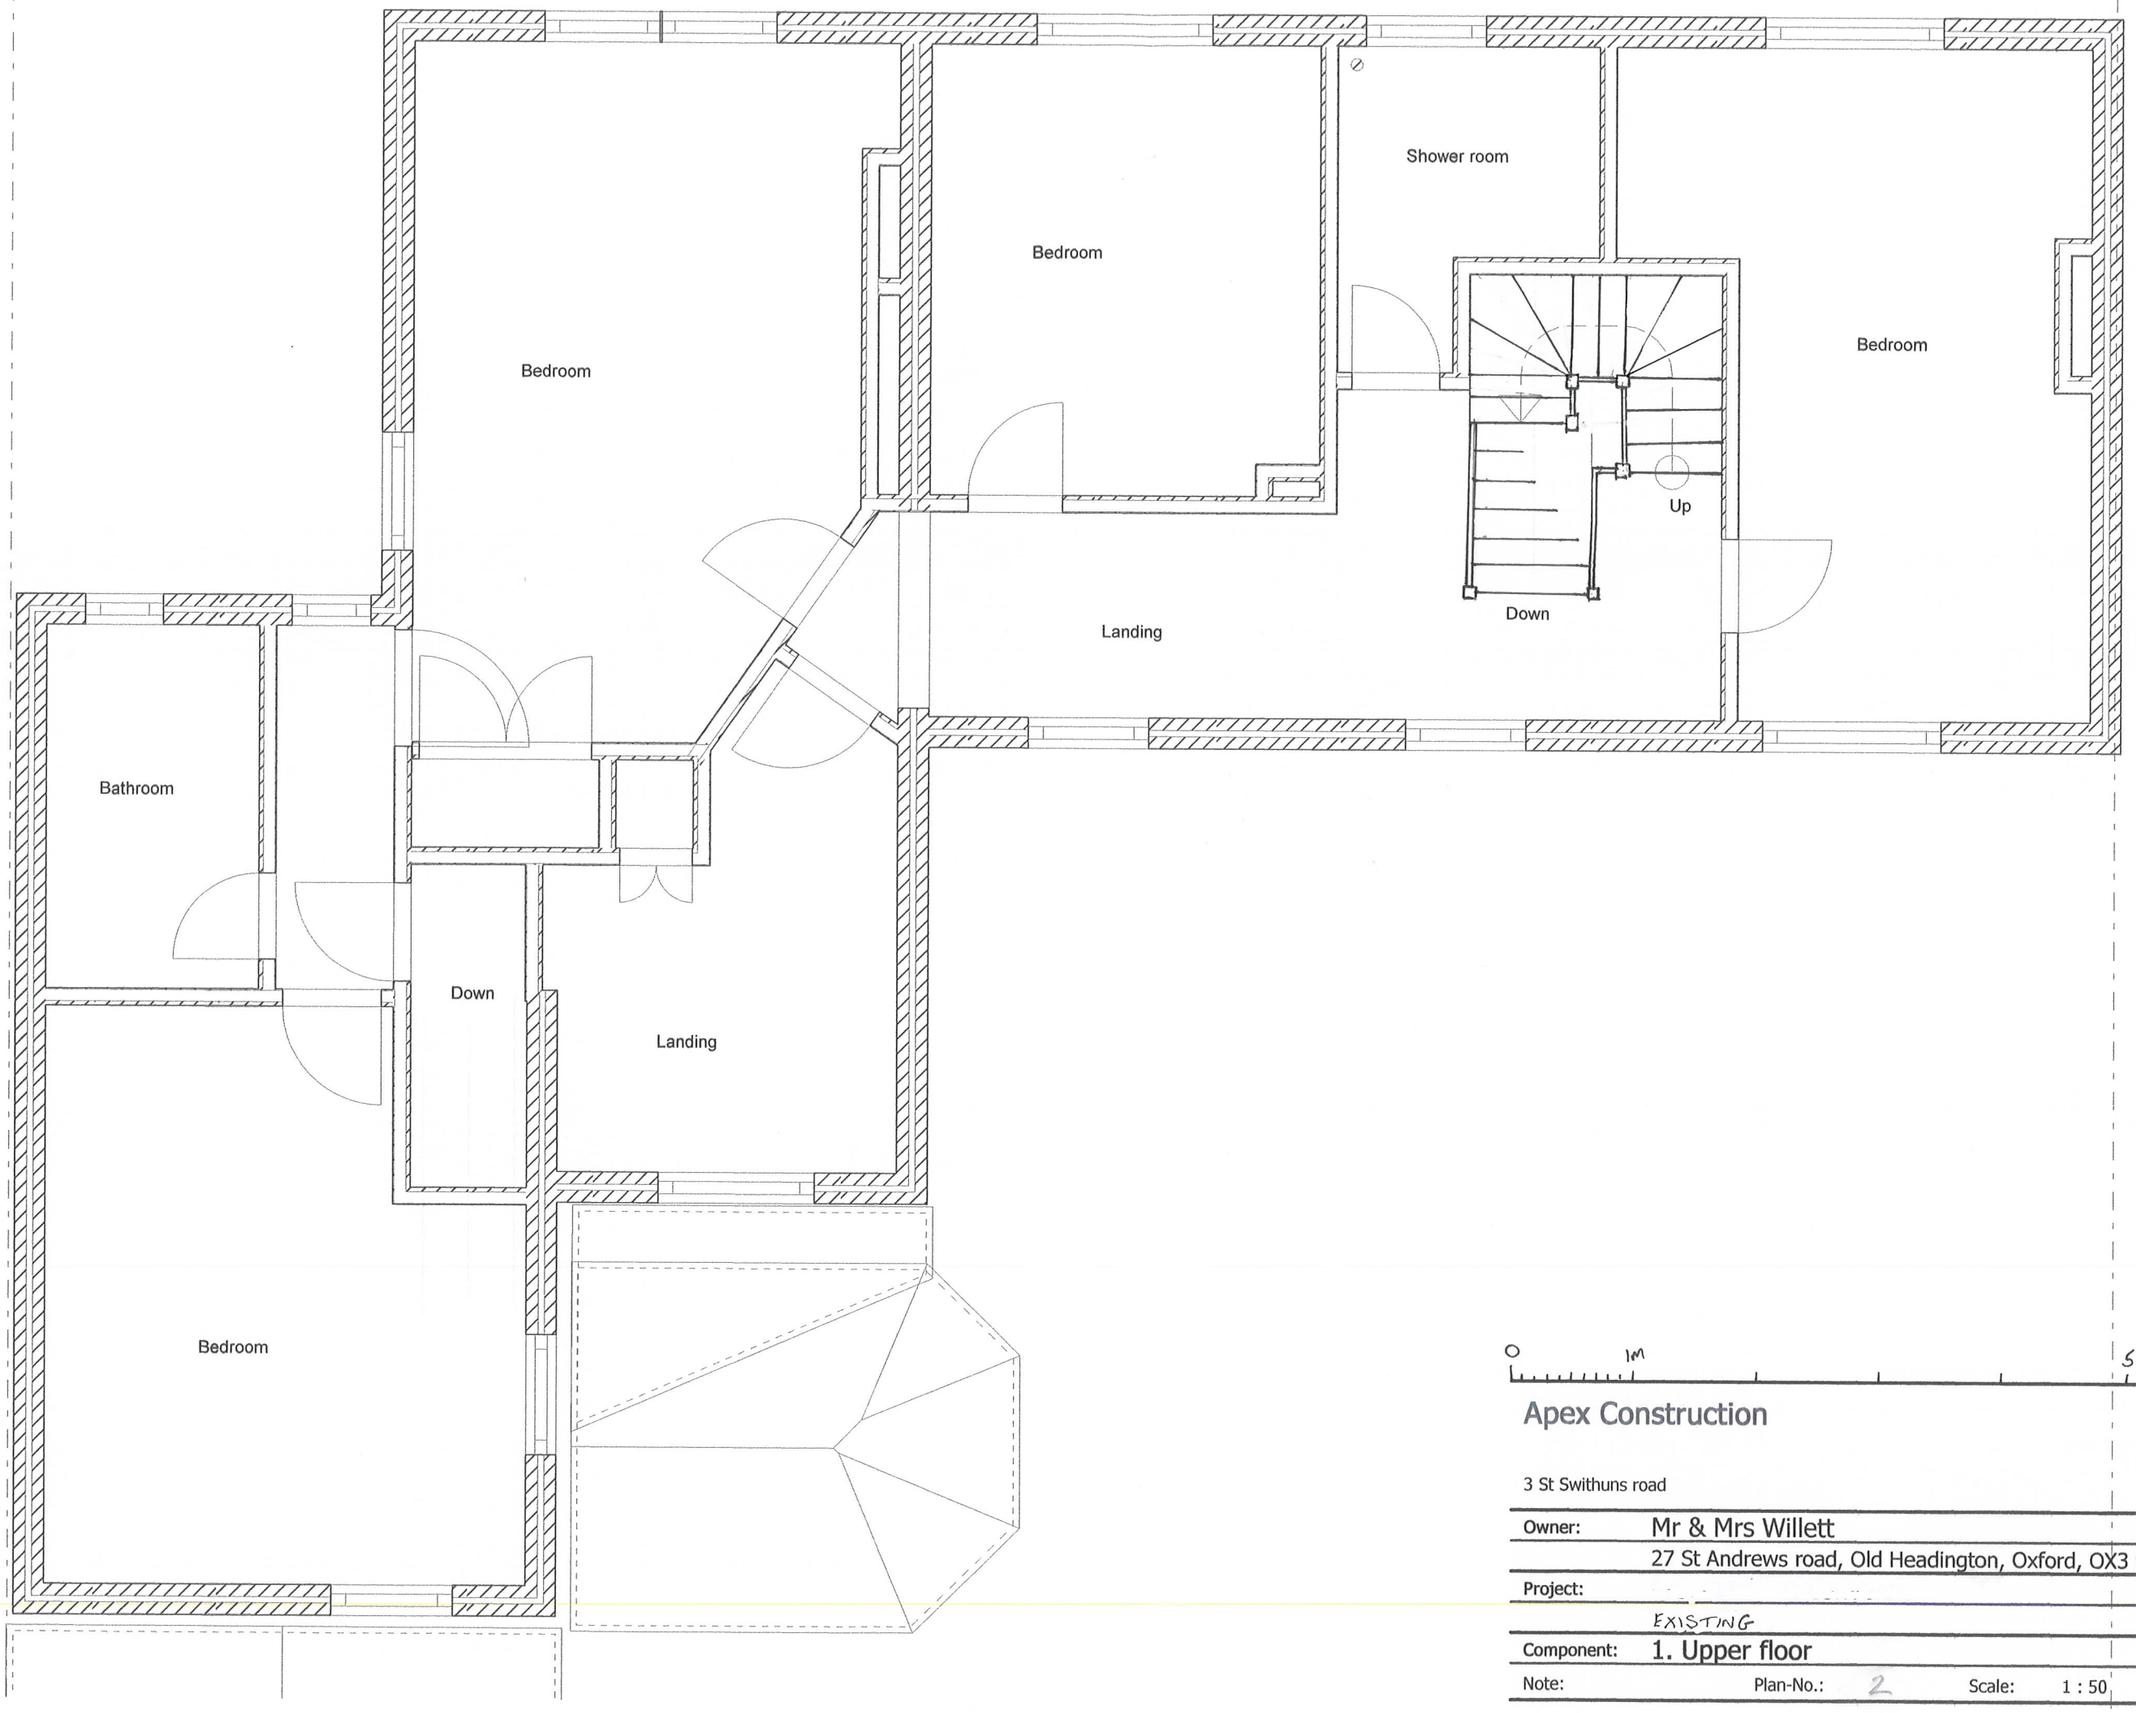

0 1M 5M

Apex Construction

3 St Swithuns road

Owner:	Mr & Mrs Willett
	27 St Andrews road, Old Headington, Oxford, OX3 9DL
Project:	
	EXISTING
Component:	1. Upper floor
Note:	Plan-No.: 2 Scale: 1 : 50 Date: