© Copyright of : MNL DESIGNS LTD

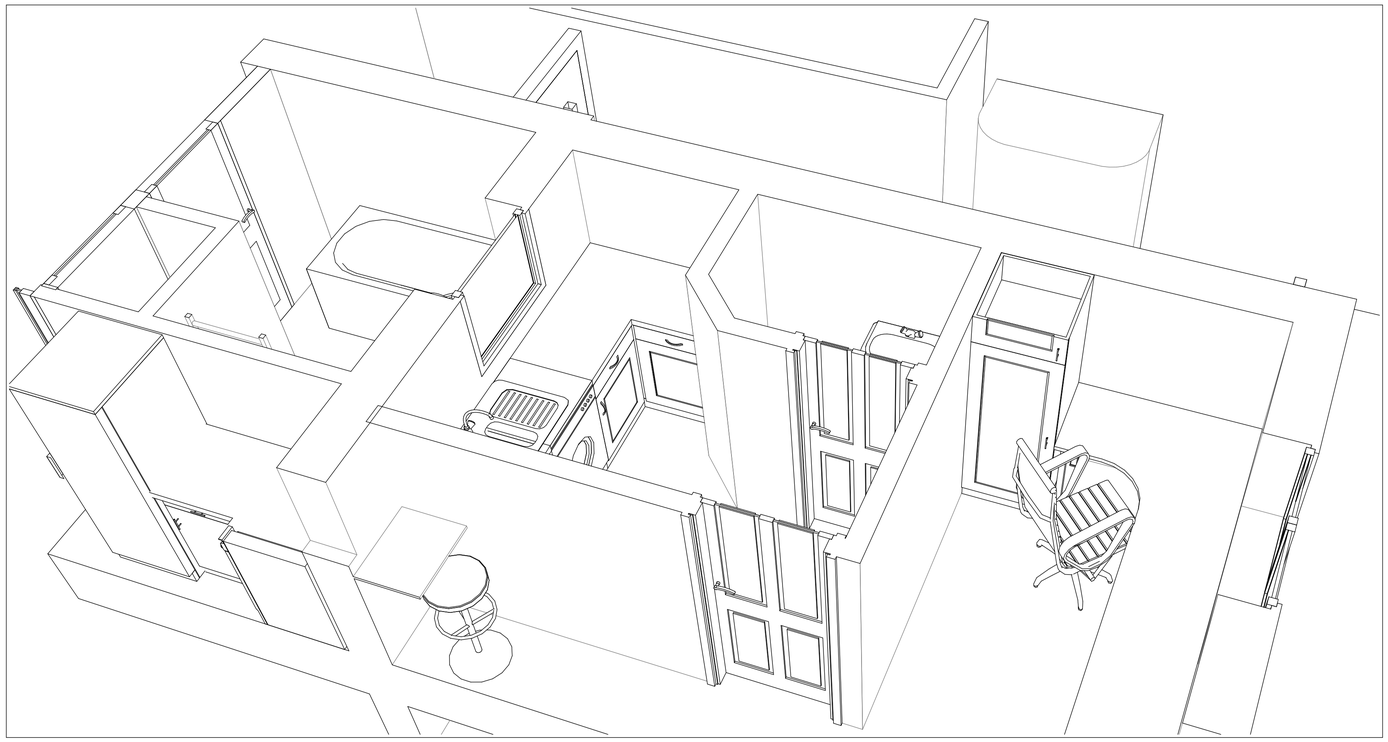

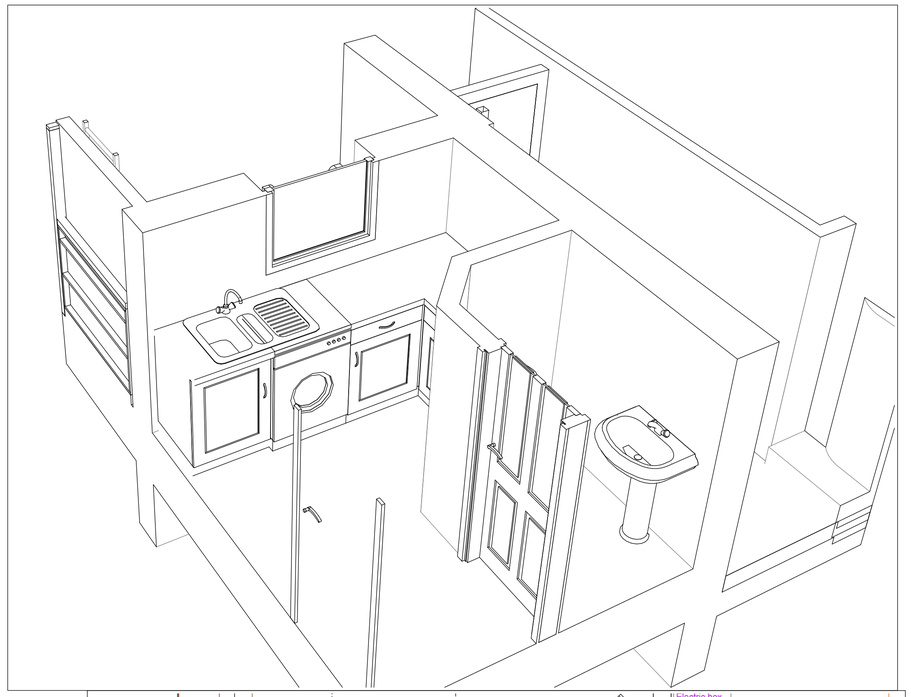

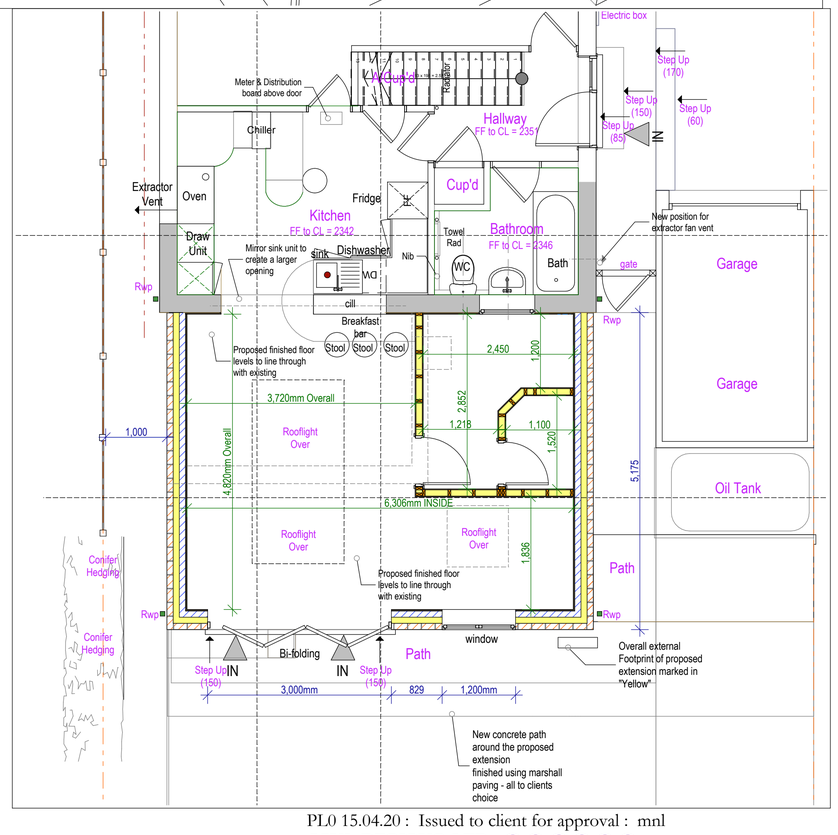

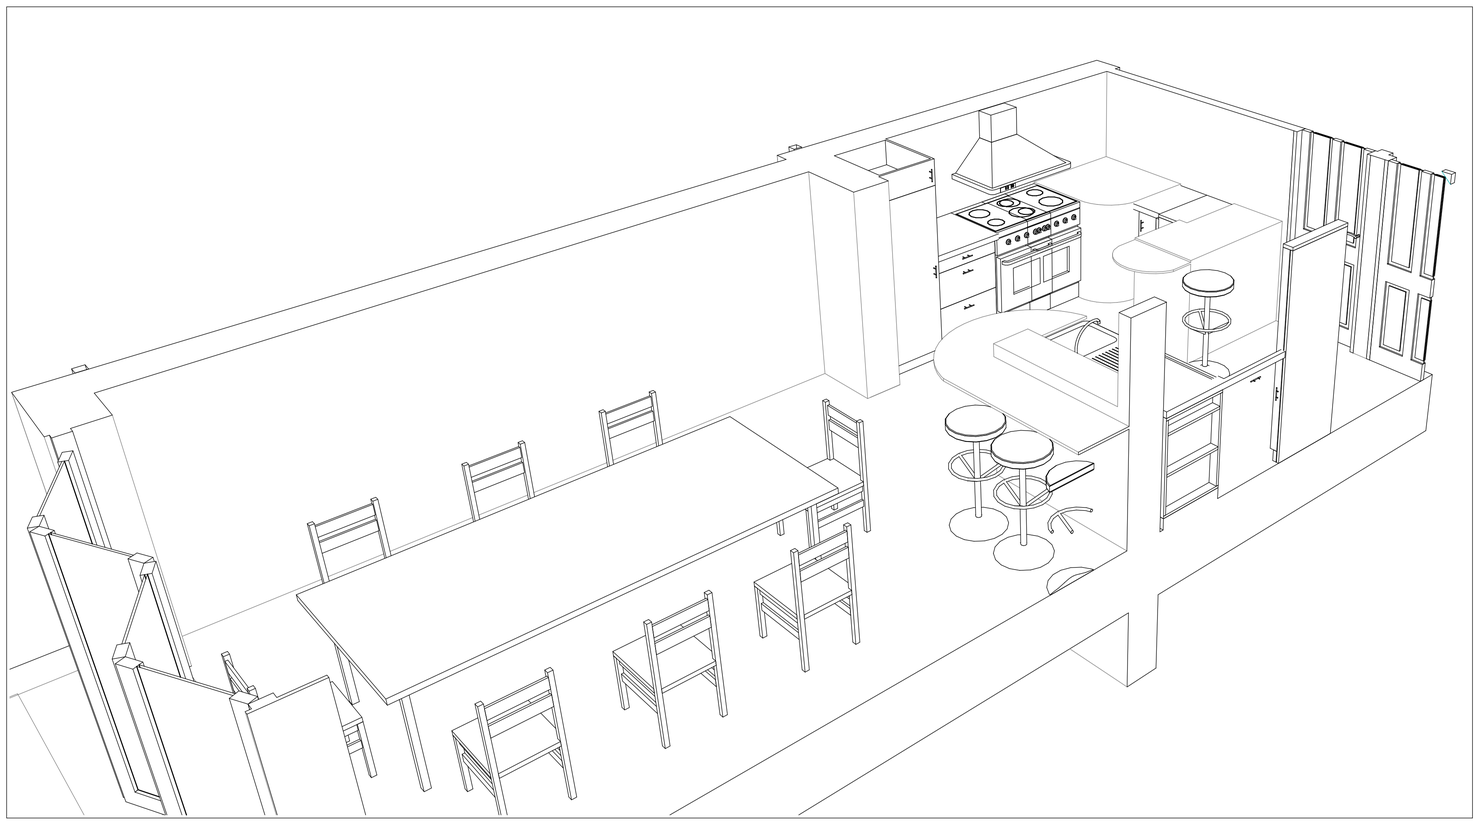

PL0 15.04.20 : Issued to client for approval : mnl

MNL DESIGNS LTD
5 Heather Close Thurston Bury St. Edmunds Suffolk IP31 3PX **tele:** 01359 232507 **Mo:** 07827 683 702 **e:** lewismn521@gmail.com

client : Mr. Steven David & Kirsty Trigg

job : 51 Bishops Croft Barningham Bury St. Edmunds IP31 1BZ

drawing : 3D Internal Views

scale:	date:	drn.:	job no.:	drg. no.:	rev.:
as shown	15/04/20	mnl	MNL369	05	PL0