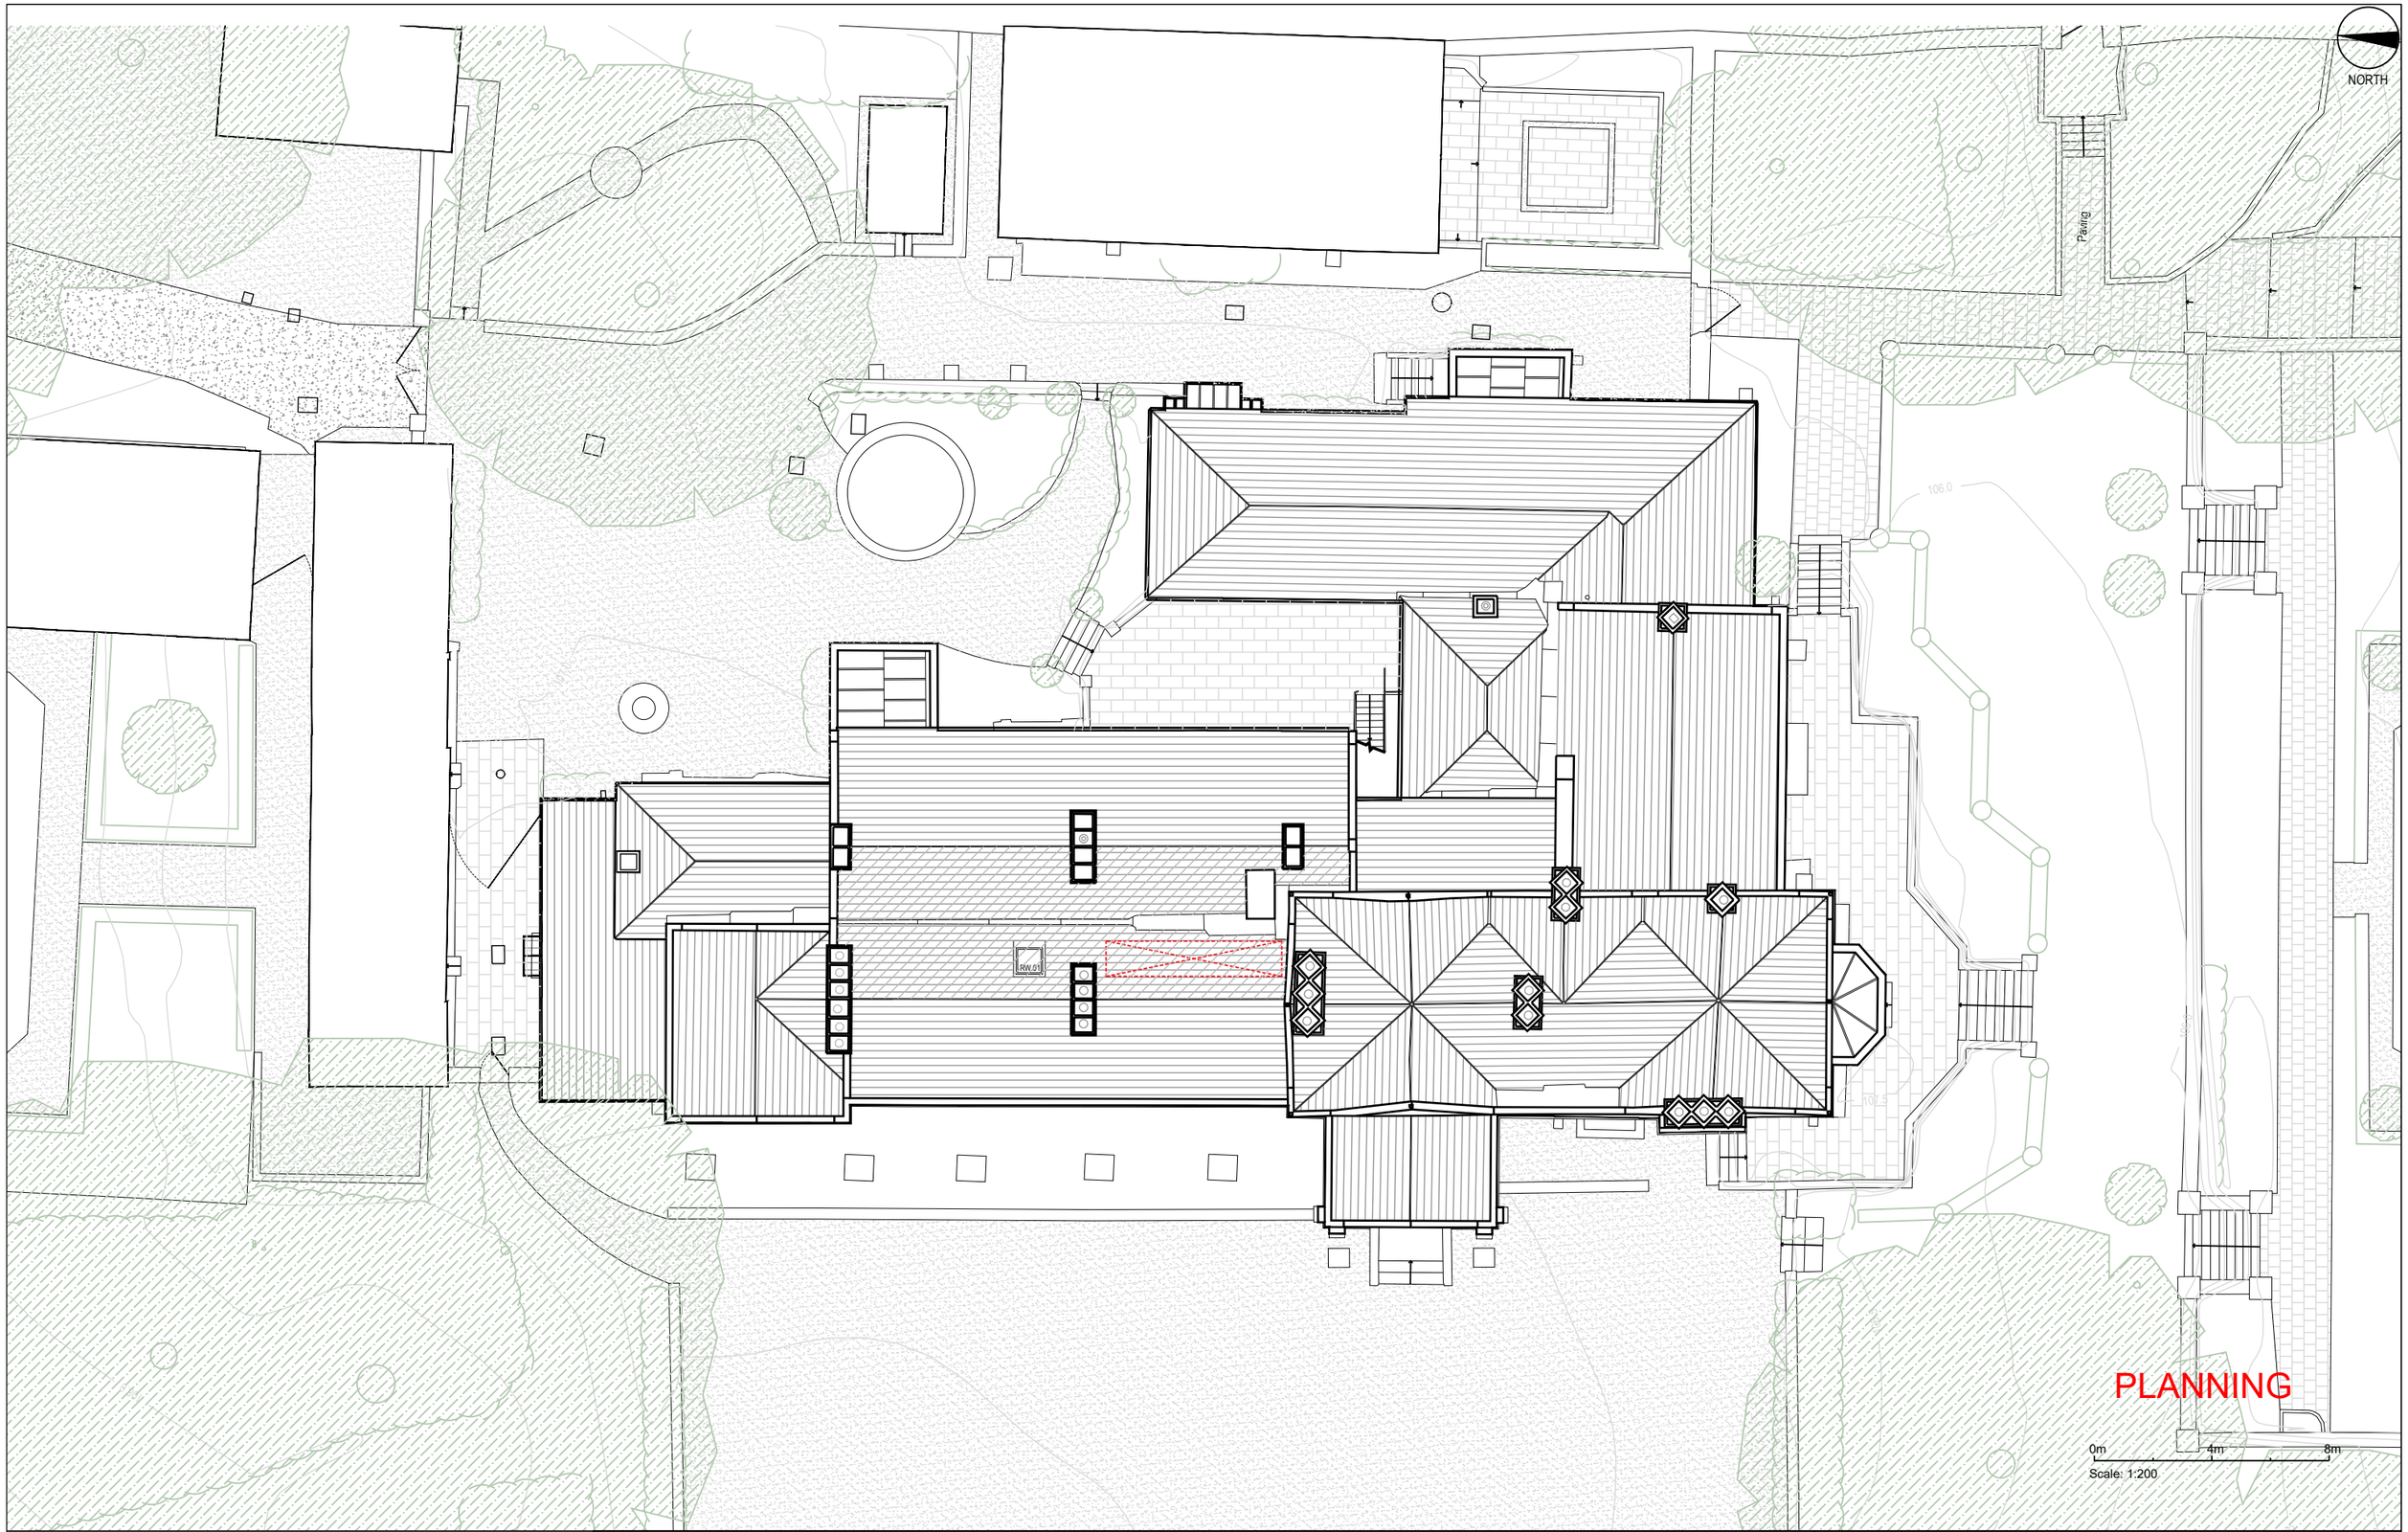

SIMON MORRAY-JONES
CHARTERED ARCHITECTS & DESIGNERS

21 MILSOM STREET, BATH BA1 1DE
TEL: 01225 787900 FAX: 01225 787901
EMAIL: sm-j@sm-j.com

Proposed Walls
Walls to be Demolished
Existing Walls

Notes

© SIMON MORRAY-JONES. ALL DIMENSIONS TO BE CHECKED ON SITE BEFORE WORK COMMENCES. ANY DISCREPANCIES TO BE REPORTED TO THE ARCHITECT. DO NOT SCALE

P1-Issue for Planning
Revision

13.05.2021
Date

Client
Ampney Park Ltd.

Project
Ampney Park, London Road, Ampney Crucis, GL7 5RY

Drawing Title
Proposed -Roof Plan

Scale @ A3	Drawn By	Date	Job Number	Drawing Number	Revision
1:200	ILC/LB	March 2021	1274	105	P1