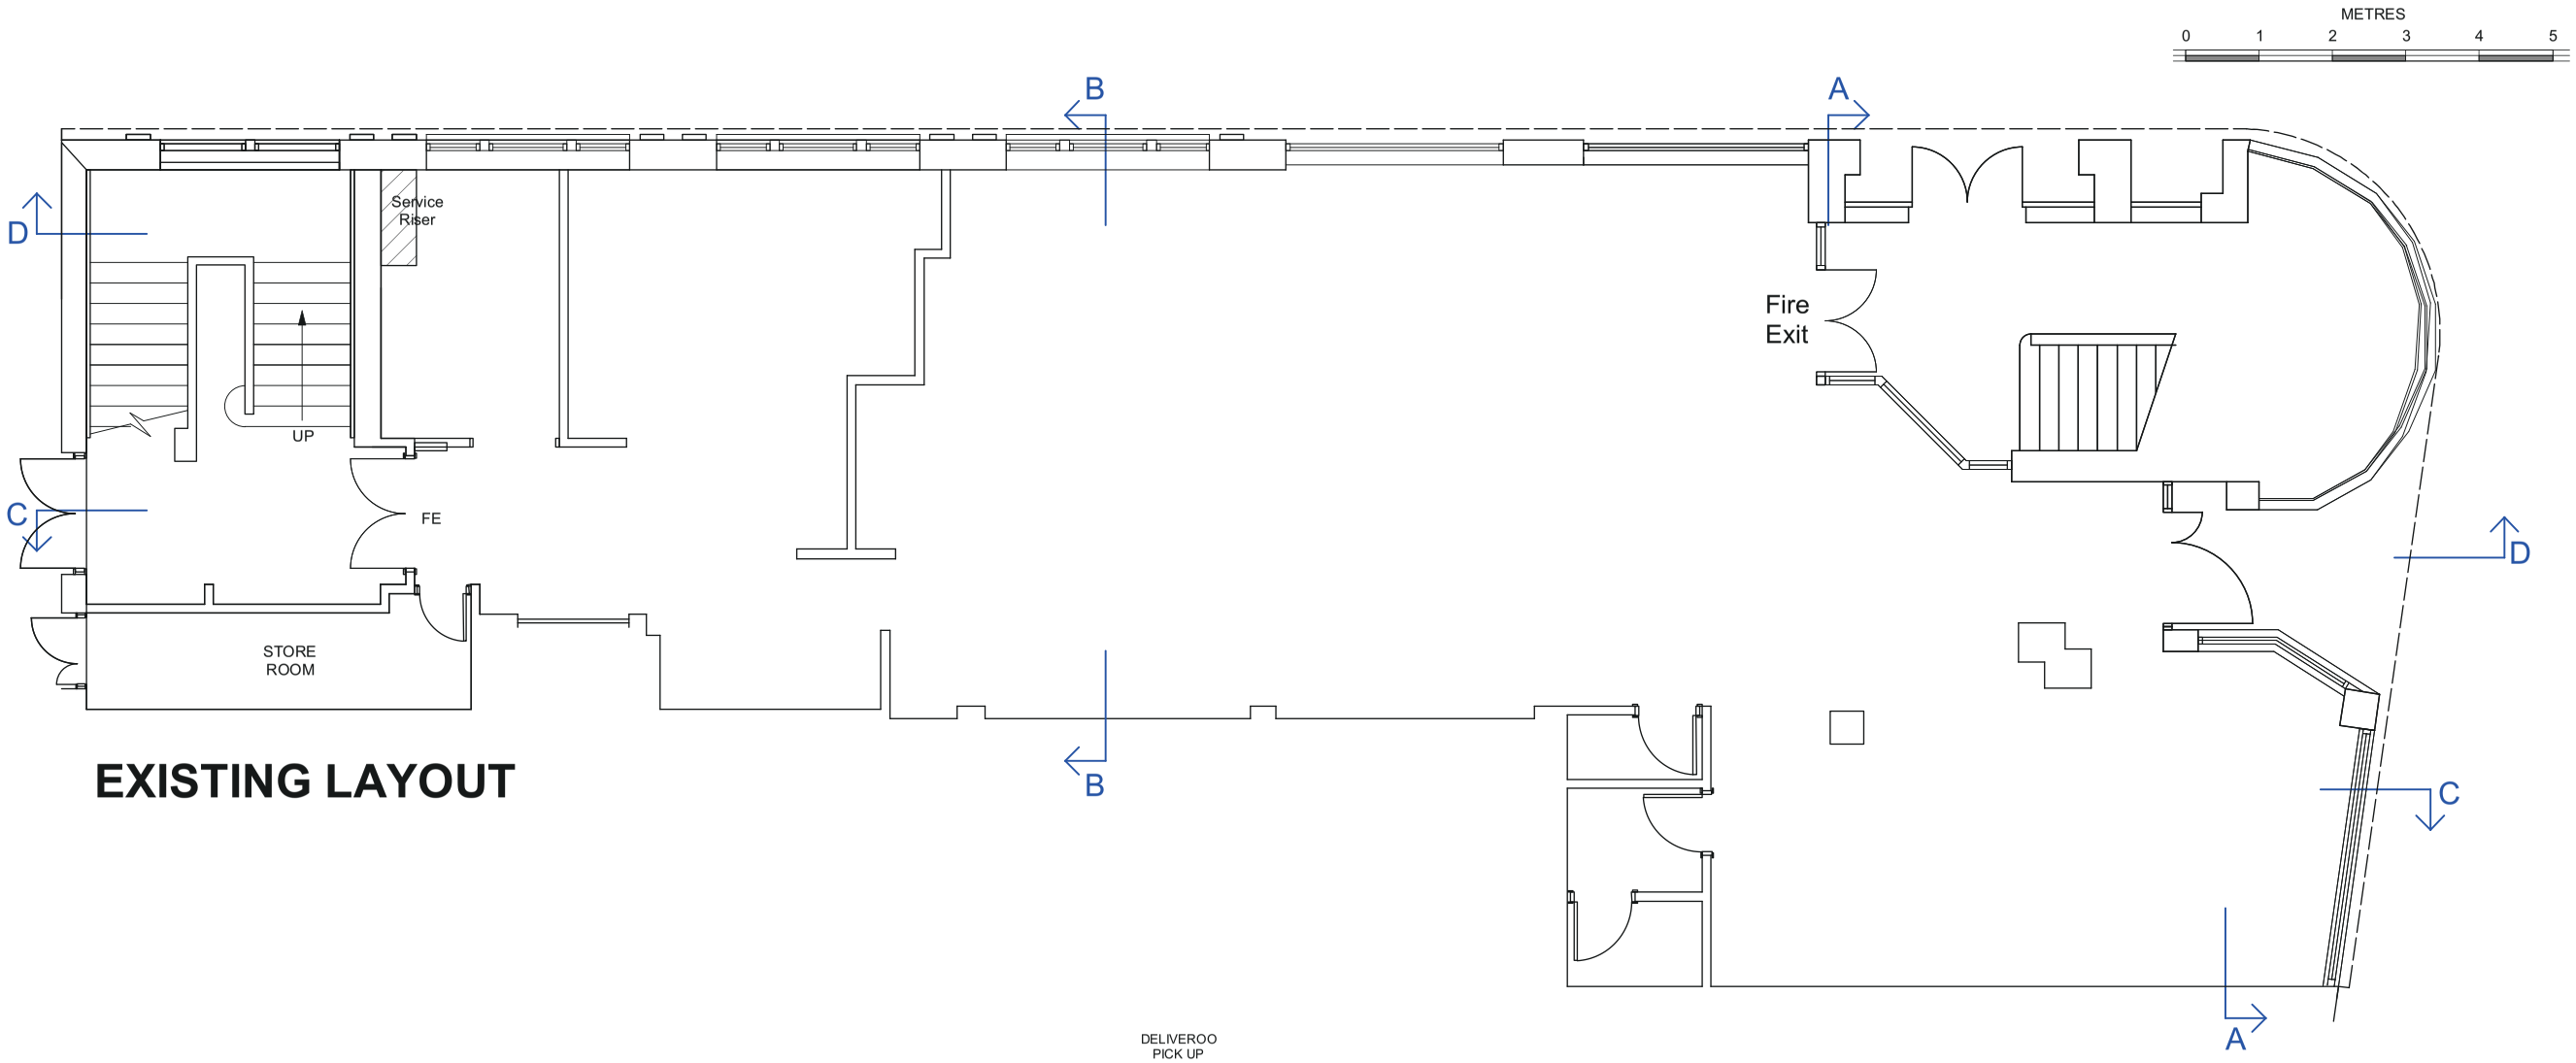

EXISTING LAYOUT

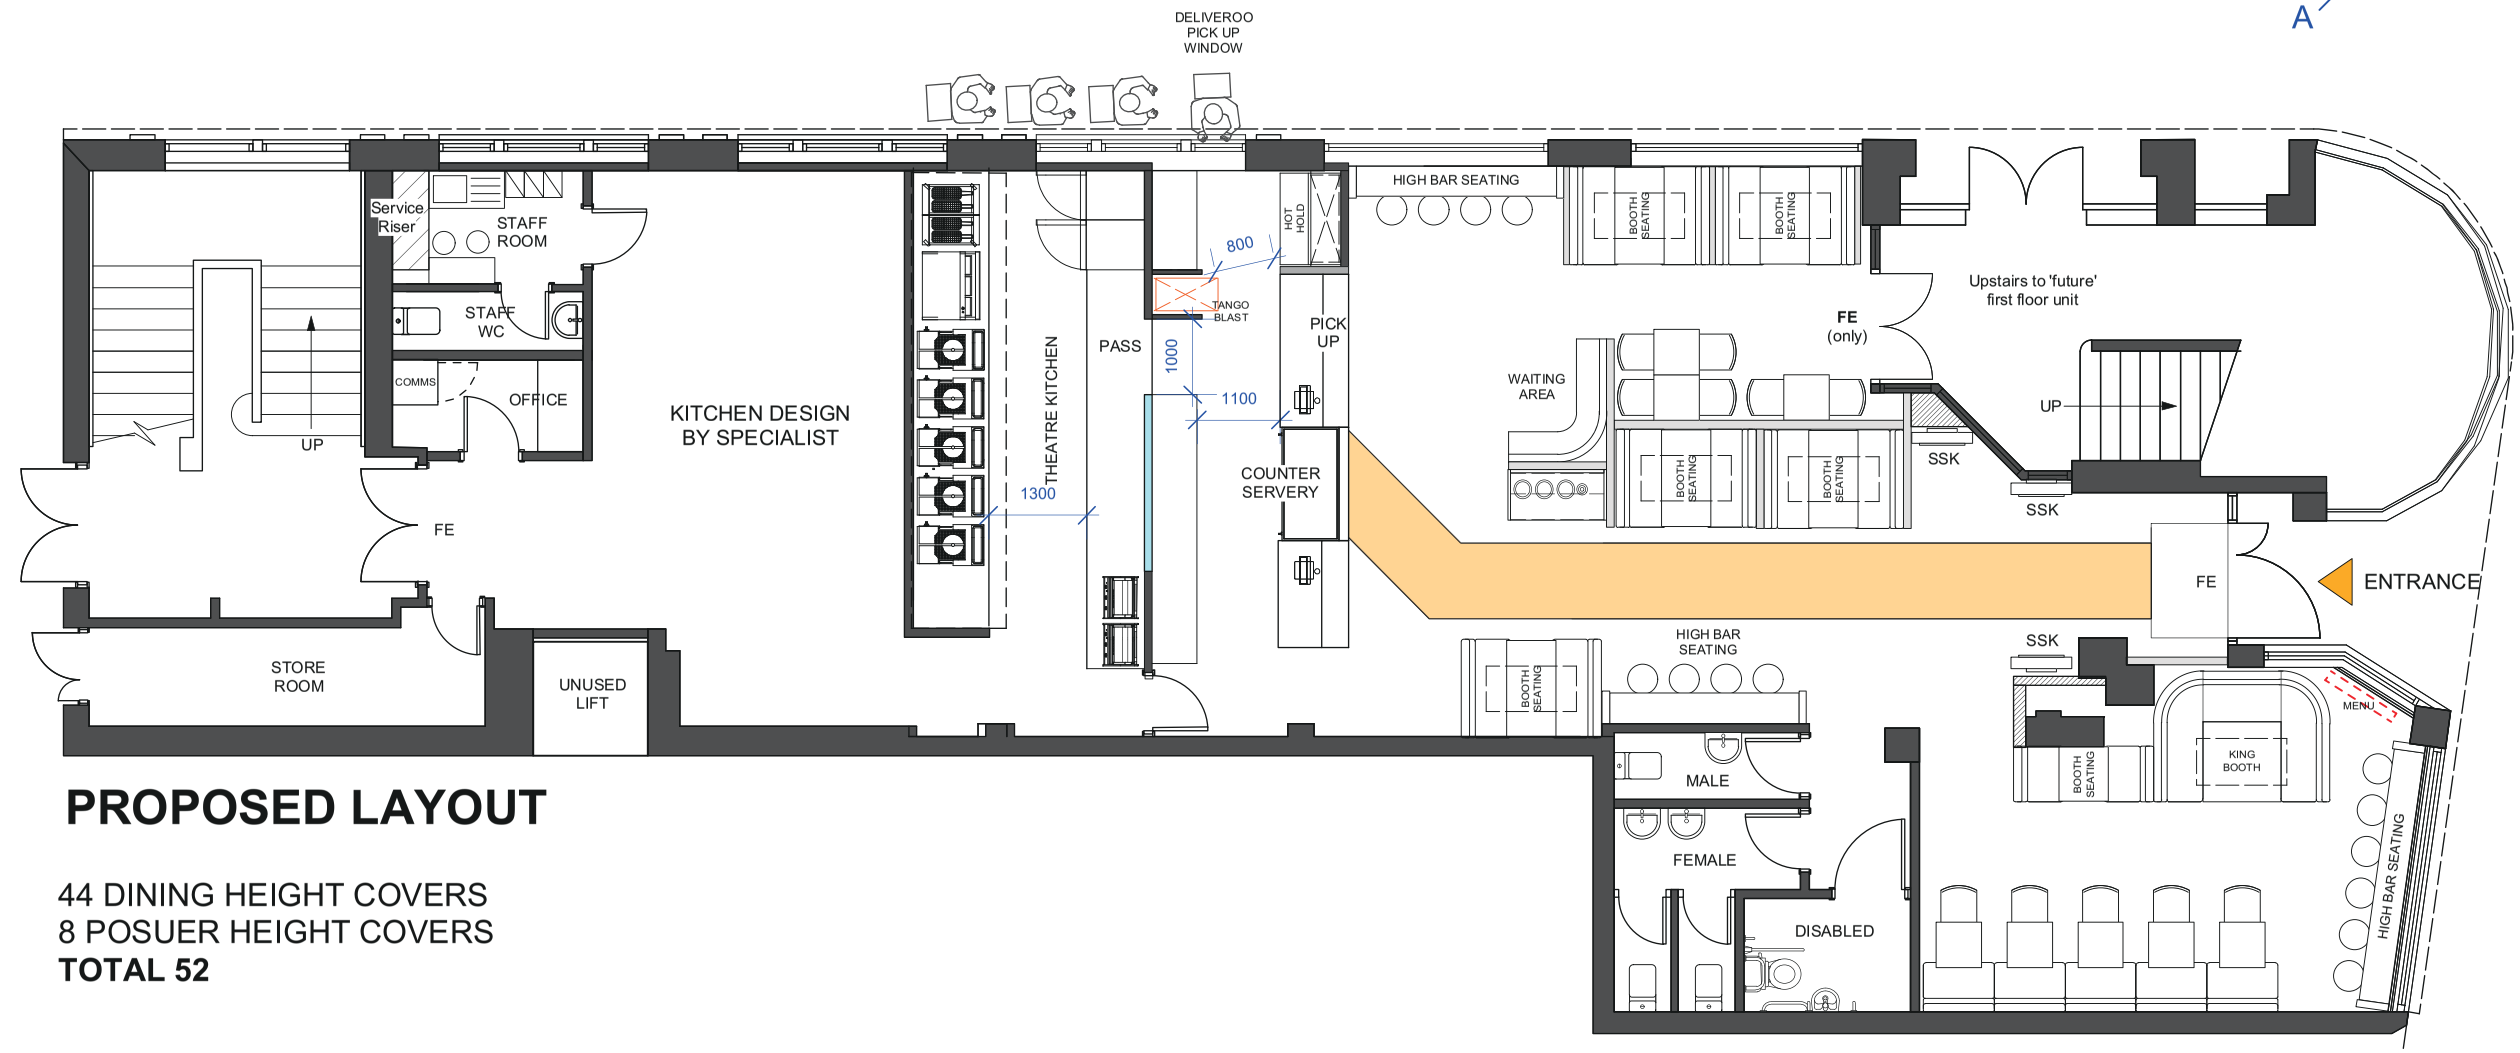

PROPOSED LAYOUT

44 DINING HEIGHT COVERS
8 POSUER HEIGHT COVERS
TOTAL 52

SOUTHPORT

NOTES

Do not scale from this drawing. contractors must verify all dimensions on site prior to commencing works.

Discrepencies not brought to the attention of Redhouse Design become the responsibility of the contractor / fabricator involved.

This drawing is to be read in conjunction with all the specifications and all relevant designer, engineers services and specialist contractors drawings.

The works described in this drawing shall be undertaken in accordance with the current health & safety legislation and the health & safety documentation prepared by the H&S supervisor for the project.

REVISIONS

REV.	DESCRIPTION	DATE

REDHOUSE
AWARD WINNING COMMERCIAL INTERIOR DESIGN, EST.1990
The Axis Building, Maingate, Kingsway North
Team Valley, Gateshead, NE11 0NQ
tel.+447970379841 / tel.+441914046885
e-mail: redhouse.design@live.co.uk
web: redhousedesign.co.uk

STATUS
PRELIMINARY

PROJECT
GDK SOUTHPORT
8 EASTBANK STREET,
SOUTHPORT, PR8 1DW

TITLE
EXISTING & PROPOSED
GROUND FLOOR PLAN
OPTION 3B

SCALE
1-100 @ A3

DATE
APRIL 2021

DRAWING NO. **REV.**
GDK-STH-73-PO.01