NOTES

-Do not scale from this drawing, except for planning purposes.
-Check all dimensions on site.
-Subject to survey.
-Subject to site inspection.
-Site boundary lines are indicative only.

KEY:

- BOUNDARY LINE
- EXISTING WALLS
- PROPOSED WALLS

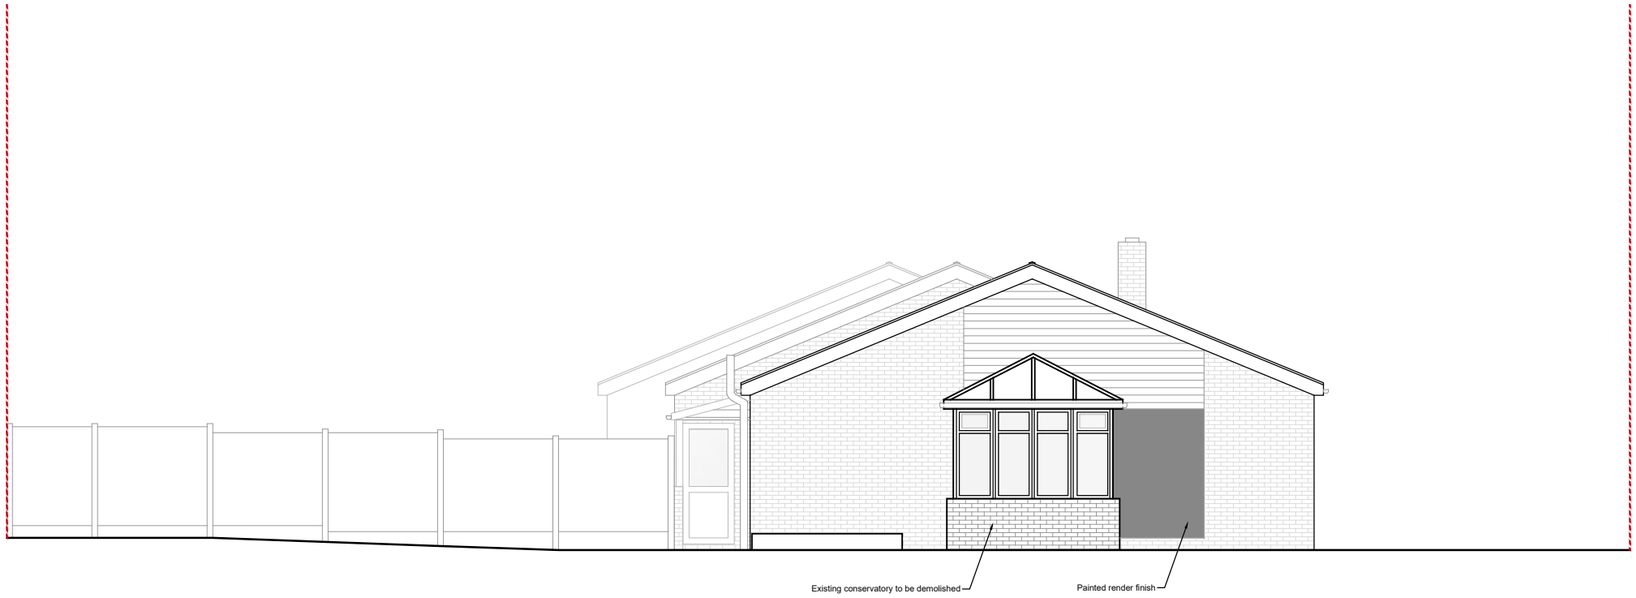

EXISTING SIDE ELEVATION - 1:100

0 1 2 3 5 10m

Scale 1:100

Rev	Date	By	Description

Revision Schedule

BERMUDEZ + MAI ARCHITECTURE

project: 27 BALTON WAY, HARWICH

title: EXISTING SIDE ELEVATION

drawing status: PLANNING

drawn by: AB | scale: As Indicated @ A3

client ref.: JUDD | date: MARCH 2021

project number: P20-1215 | revision: -

drawing number: 02(EL)E002

© Copyright Reserved. BERMUDEZ + MAI ARCHITECTURE