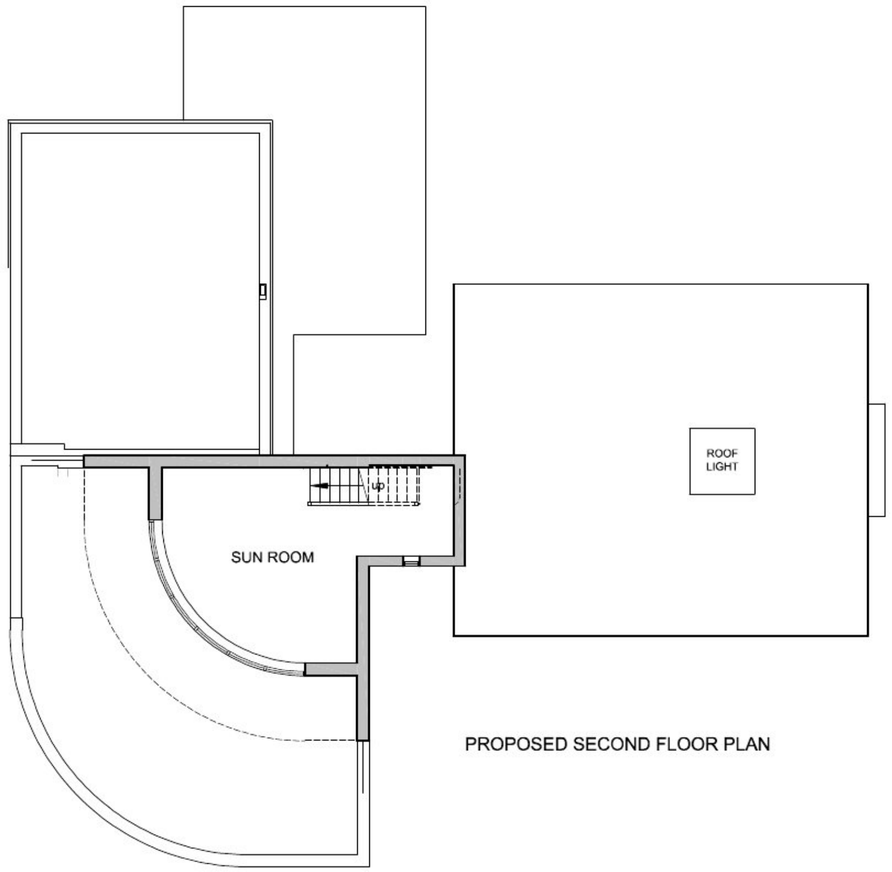

PROPOSED SECOND FLOOR PLAN

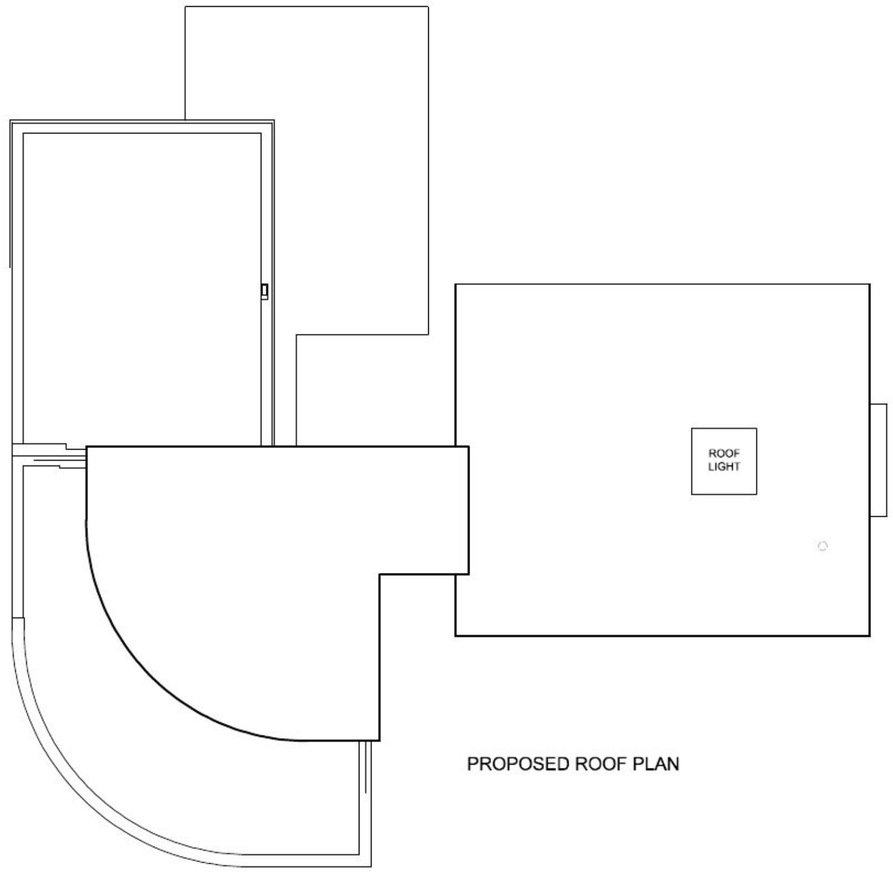

PROPOSED ROOF PLAN

0 1 2 3 4 5
Metres

(Scale 1:100)

MORAE
EASTON WAY
FRINTON ON SEA

PROPOSED
SECOND FLOOR
& ROOF PLAN

Tim Snow Architects
9A High Street, Brightlingsea
Colchester, Essex CO7 0AE
[redacted]

Scale 1: 100 @ A2
Date MARCH 2021

Drawing No. 855/04 A

This drawing and design thereon is copyright and shall not be reproduced without written consent