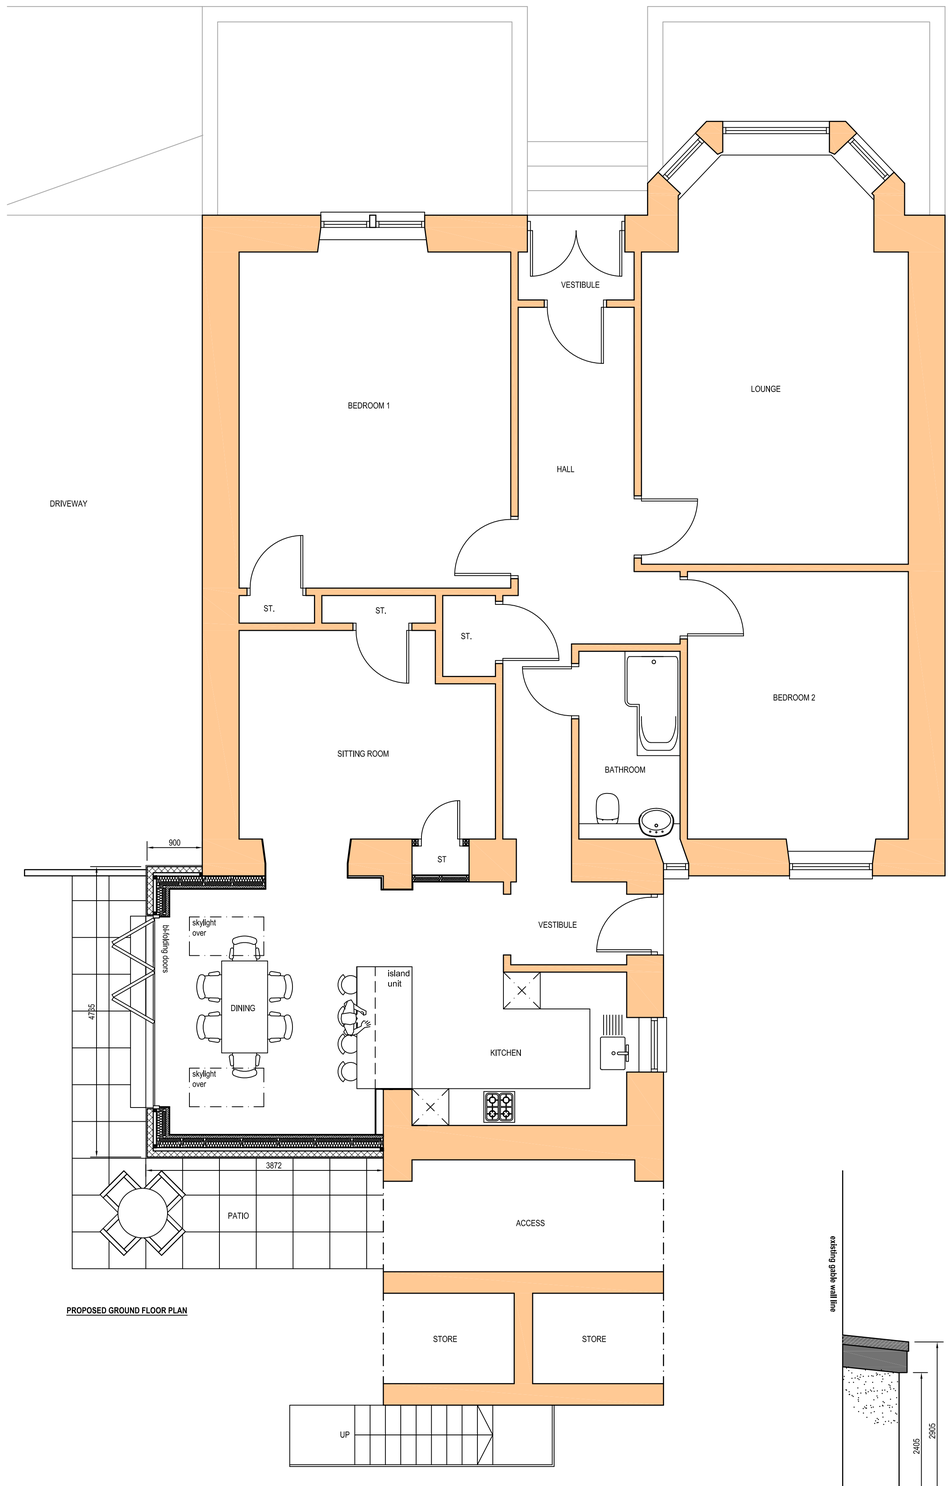

PROPOSED GROUND FLOOR PLAN

PROPOSED GABLE ELEVATION

FINISHES

WALLS: WET DASH RENDER IN WHITE WITH BUFF BRICK BASE COURSE
ROOF: LIQUID PLASTIC IN GREY
FASCIAS / SOFFITS: UPVC IN ANTHRACITE GREY
BI FOLD DOORS : COMPOSITE IN ANTHRACITE GREY
GUTTERS & DOWNPIPES : UPVC IN BLACK

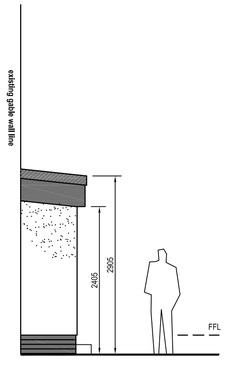

PROPOSED PARTIAL ELEVATION TO FINNART STREET

PROPOSED REAR ELEVATION

0 1m 2m 3m 4m 5m

ALTERATIONS & FORMATION OF REAR EXTENSION AT

129 FINNART STREET
GREENOCK
PA16 8HT

FOR

ROBERT & JANE THORNTON

TITLE	PROPOSED PLANS & ELEVATIONS
DRAWING NO.	2021-PL-02/RT
SCALE	1:50 @ A1
DATE	10.04.21

REVISION	DESCRIPTION	DATE
A	Revised to show elevation to finnart street	05/05 /21