Drawing 01

KEY

450mm Wide x 330mm Deep Brick pillar

520mm wide x 450mm Deep Brick pillars

Brick wall with Black Metal railings

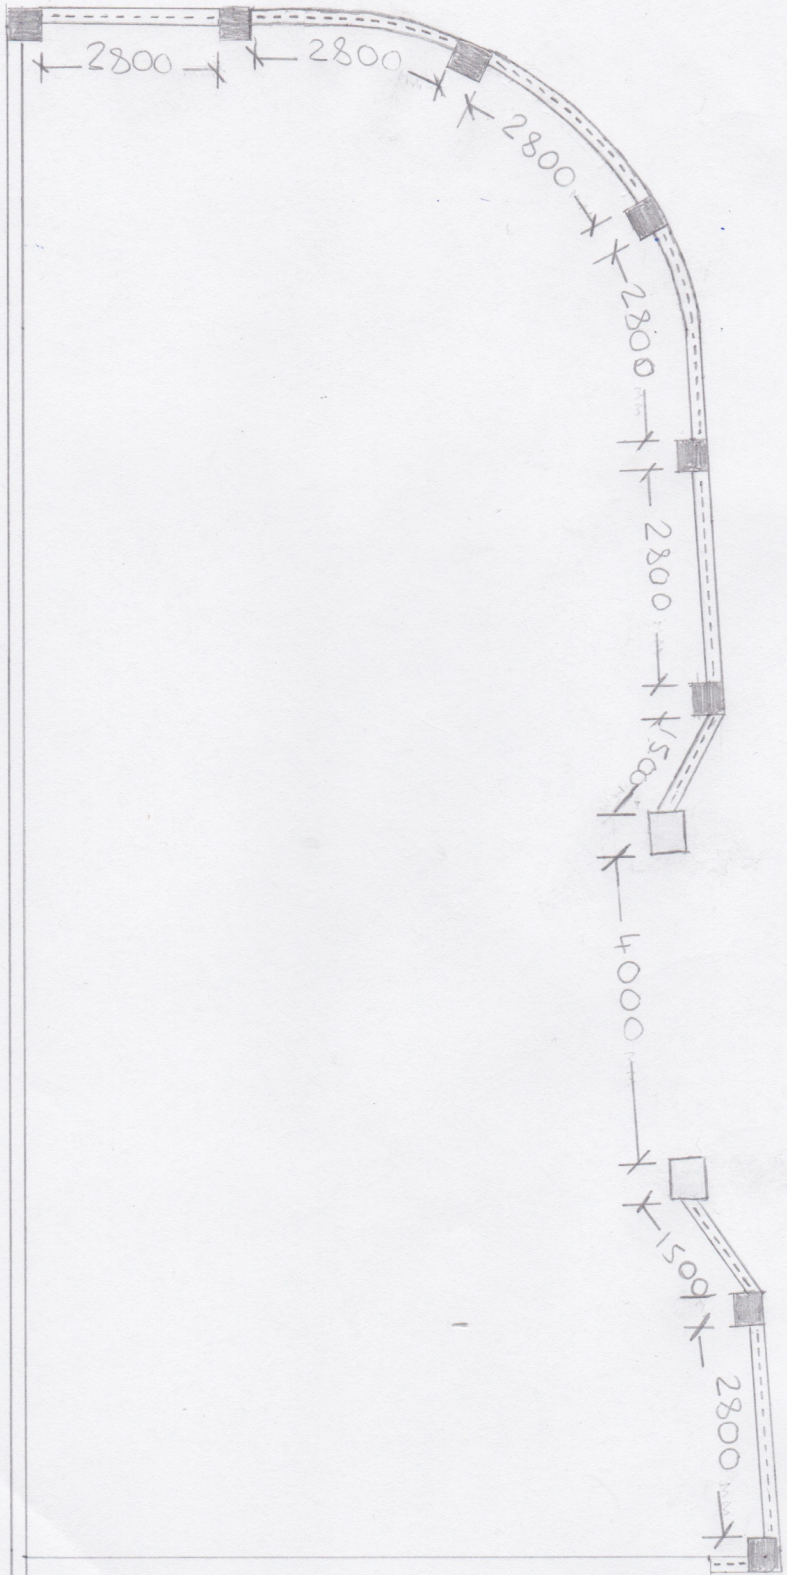

Scale = 1:100