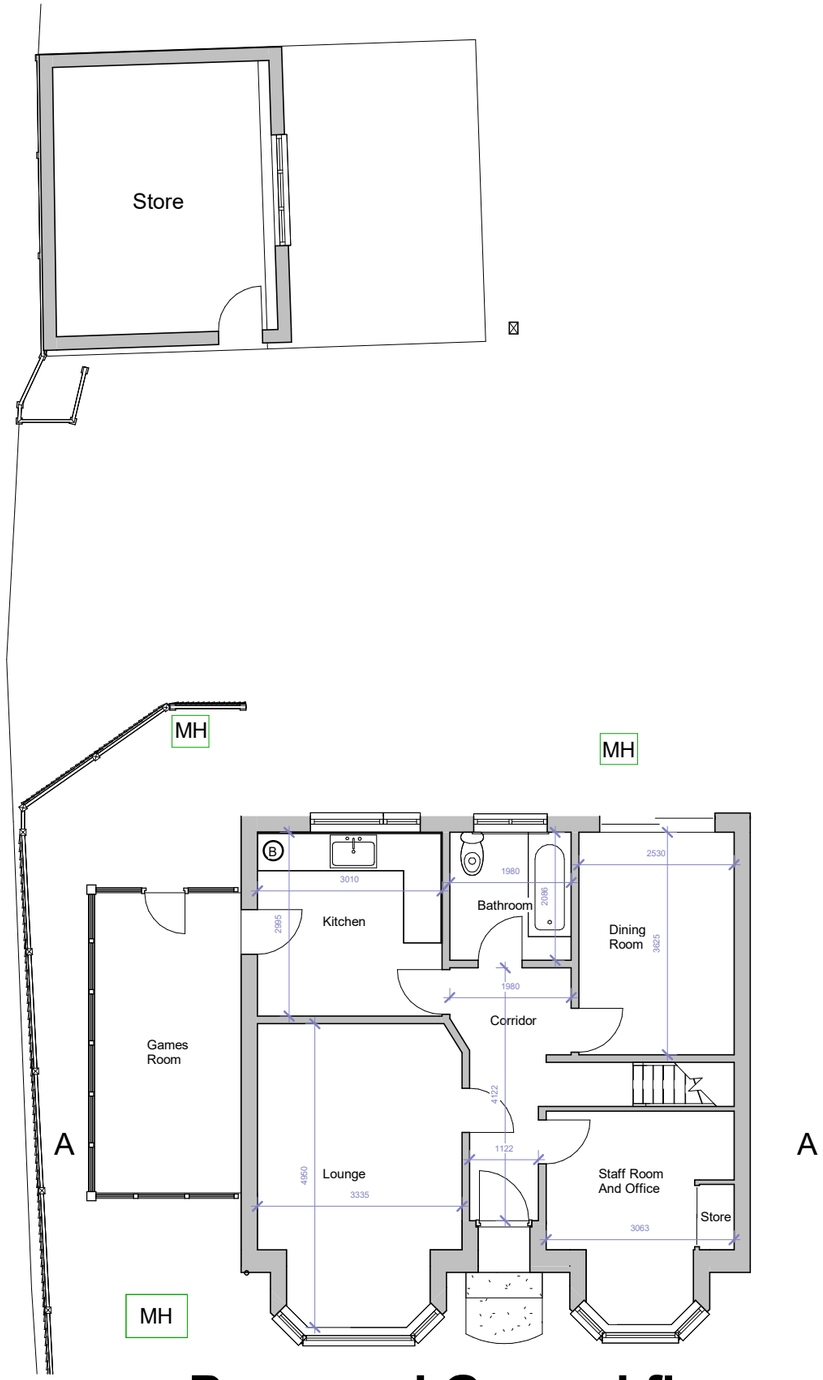

Proposed Ground floor

1 : 100

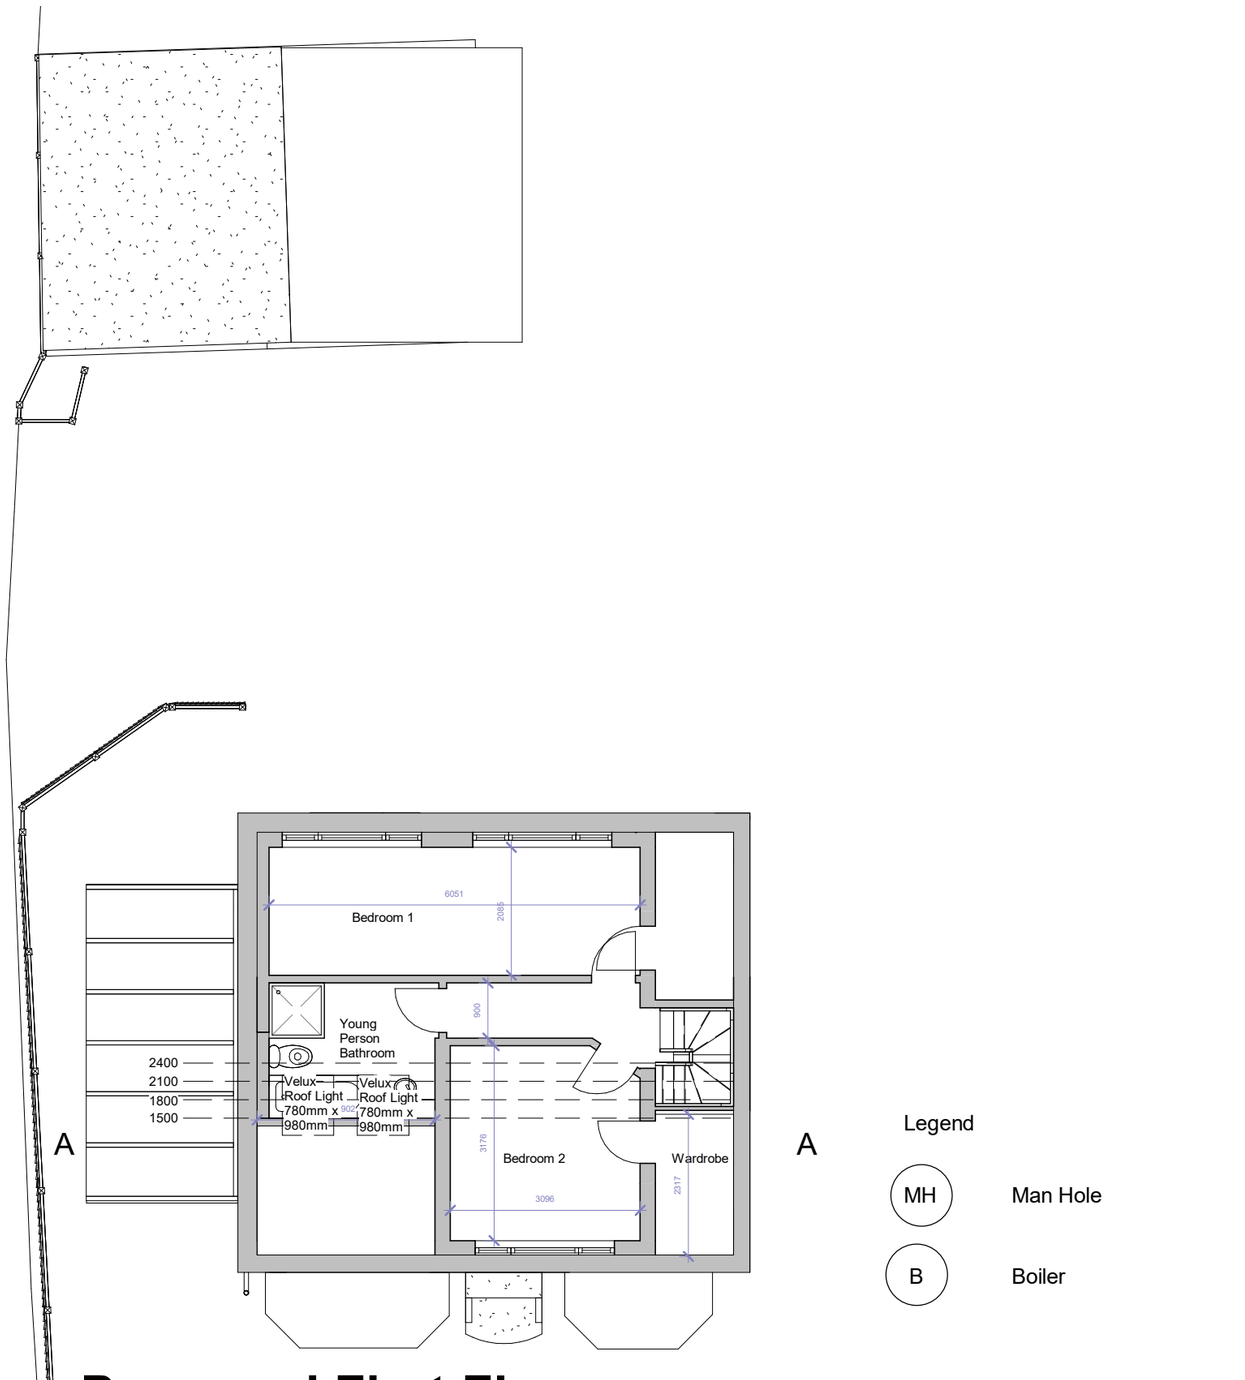

Proposed First Floor

1 : 100

Legend

MH	Man Hole
B	Boiler

0 1 2 3 4 5 10

GRAPHIC SCALE: 1:100

Fluent ARCHITECTURAL DESIGN SERVICES

FLUENT
ARCHITECTURAL DESIGN SERVICES
Tel: 0800 043 8838
E-mail: info@fluent-ads.co.uk
Web: fluent-ads.co.uk

Kilomron Farnham Road Holt Pound

Proposed Floor Plans

Scale @ A3	1 : 100
Date	11.09.2019
Drawn by	D.Owolana
Drawing number	FLU.1268.2.06
Rev	

No.	Description	Date