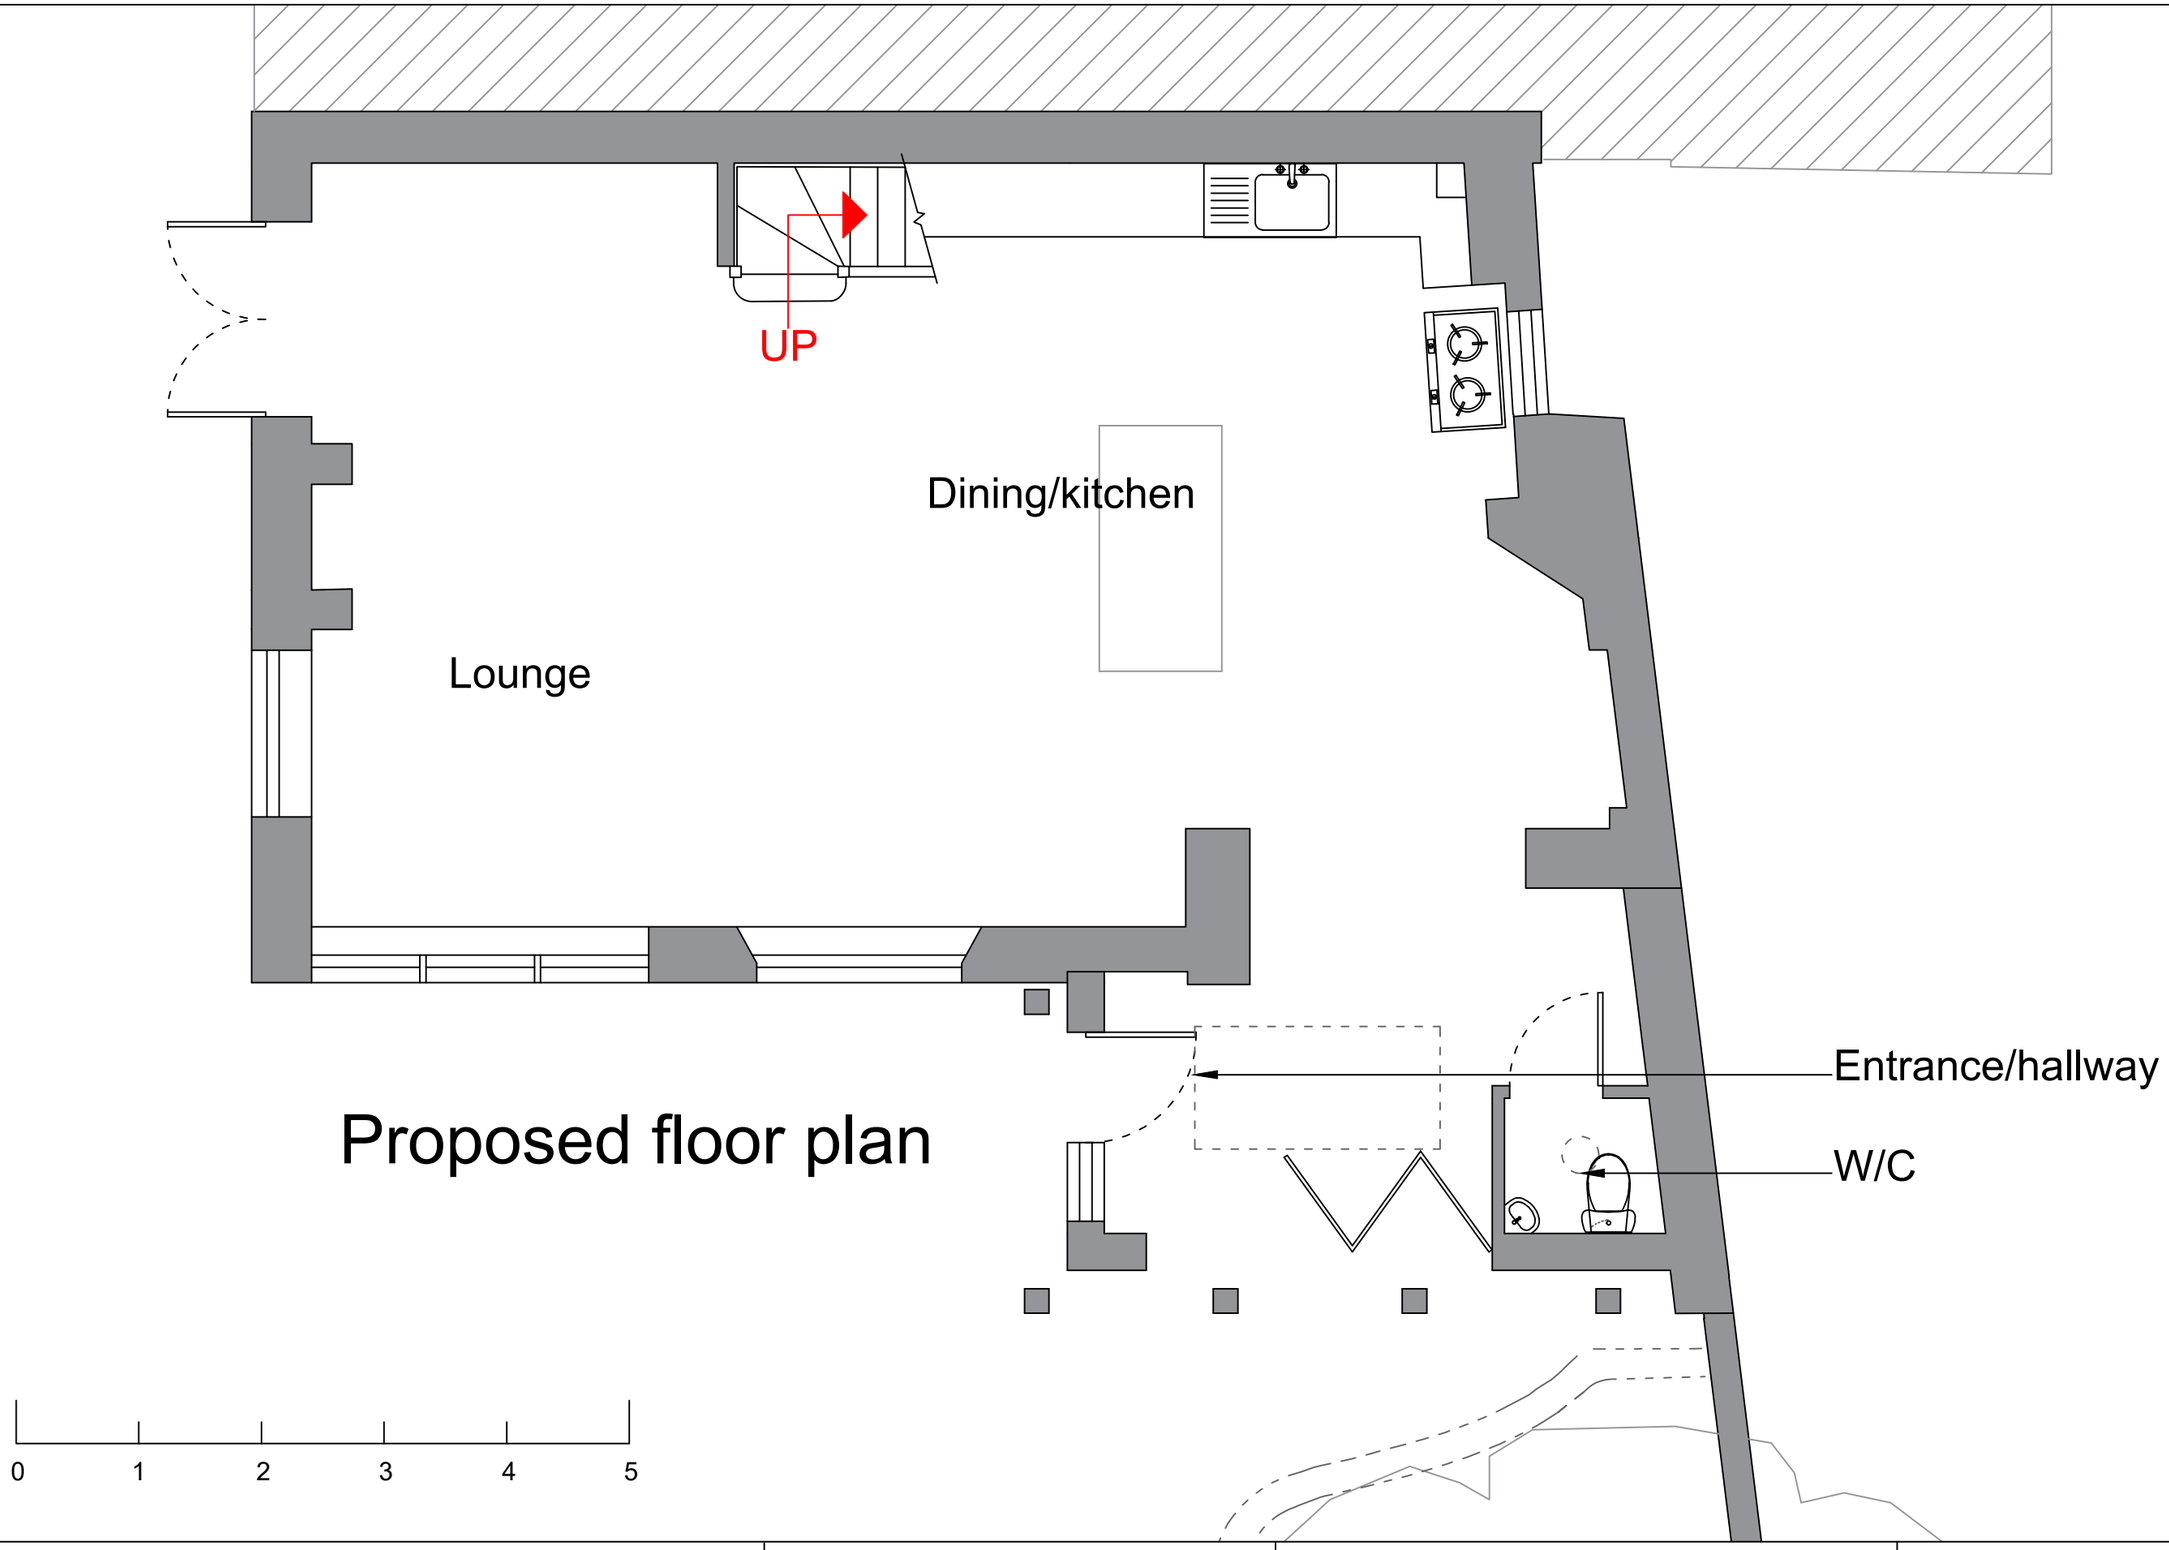

Proposed floor plan

insight Planning services

COMPANY: Insight Planning Services

T: 01993 622420
M: 07917774916
W: www.insightplanningservices.co.uk
E: insightplanningservices@gmail.com

CLIENT: Mr & Mrs Fitton

PROJECT: New porch/extension at 5 Home Farm Barns, Alvescot OX18 2PU.

SCALE: 1:50 A3

Drawing ref: FTT/1607

Proposed floor plan