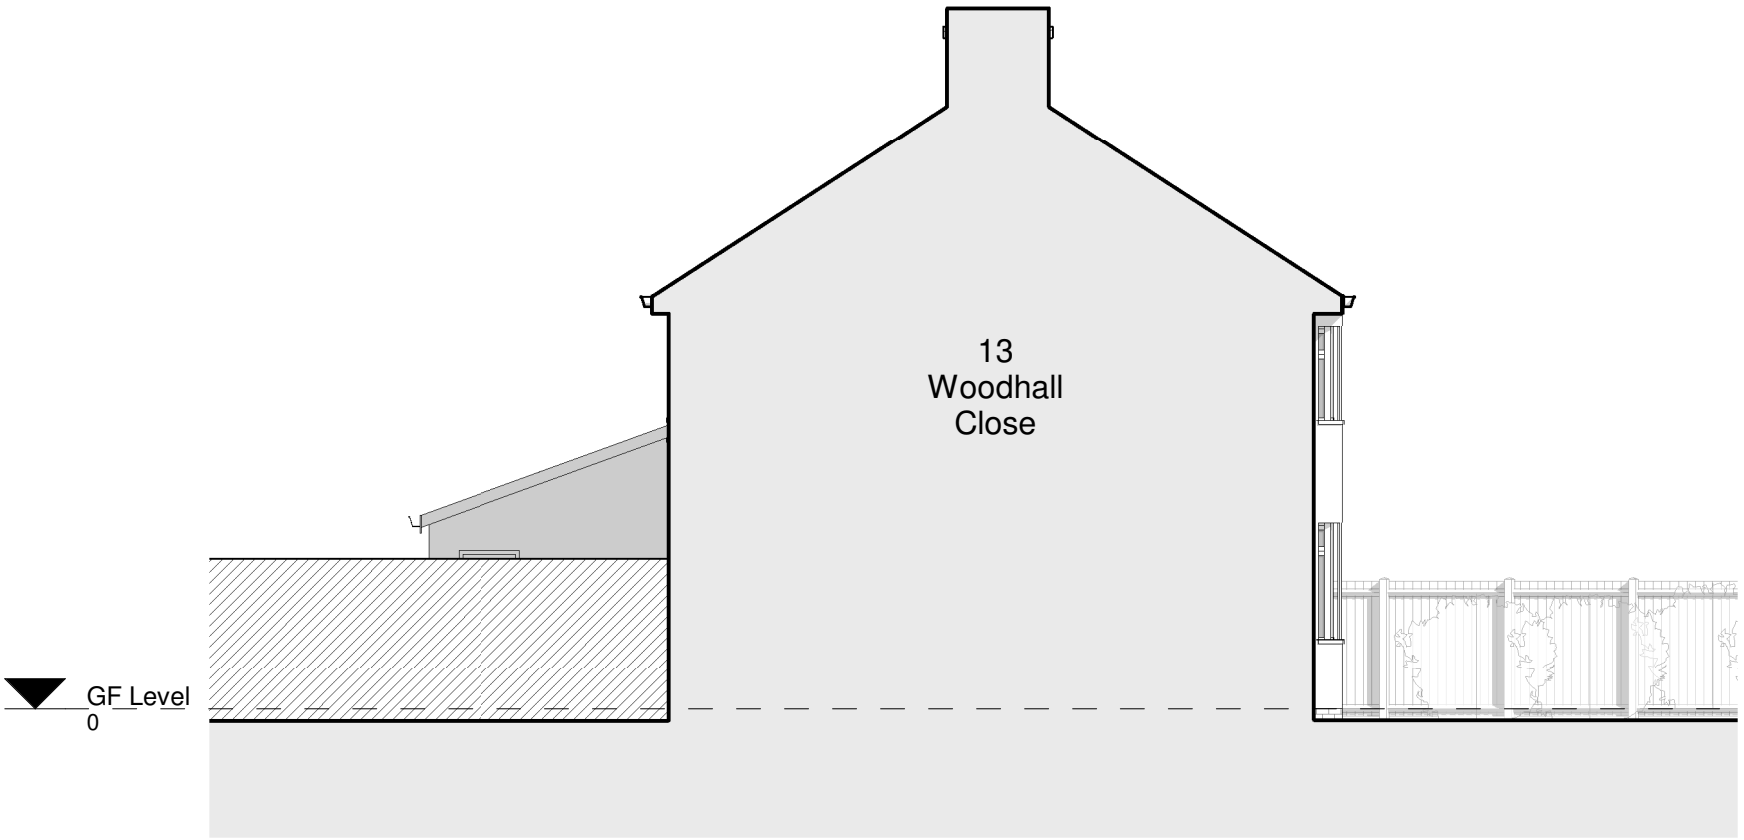

1
023

EXISTING WEST ELEVATION

SCALE: 1 : 100

0 2m

Notes:

Confirm all dimensions on site prior to any off site manufacturing.
Dimensions are in millimetres and to structure unless stated otherwise.
Report all discrepancies, conflicts or errors to architect prior to proceeding.
Refer to structural engineers design for all load bearing elements, bracing, movement joints and below ground drainage.
Refer to mechanical and electrical engineers design for all building services.
All works to comply with relevant British Standards and Building Regulations.
This drawing and design is the property of 3bd LLP and is issued under license to the named recipient only. All copyright law protecting design, artistic & literary work contained within this drawing remains.

Rev.	Description	Date
B	UPDATED TO CLIENTS COMMENTS	14.05.21
A	ISSUED TO CLIENT	04.05.21

PLANNING

3bd LLP
Architects
RIBA Chartered Practice
© 2021
15&17 Backfields Lane, Stokes Croft, Bristol. BS2 8QW
t: 01173 707 380 e: partners@3barchitects.com
www.3bdarchitects.com

Client
LAURA & MARTIN O'BRIEN

Project
14 WOODHALL CLOSE

Drawing Title
EXISTING WEST ELEVATION

Drawing Number
469SR-PLA- 023

Rev.
B

Date	Scale	Drawn	Chkd
APRIL 2021	1 : 100@ A4	JB	SR