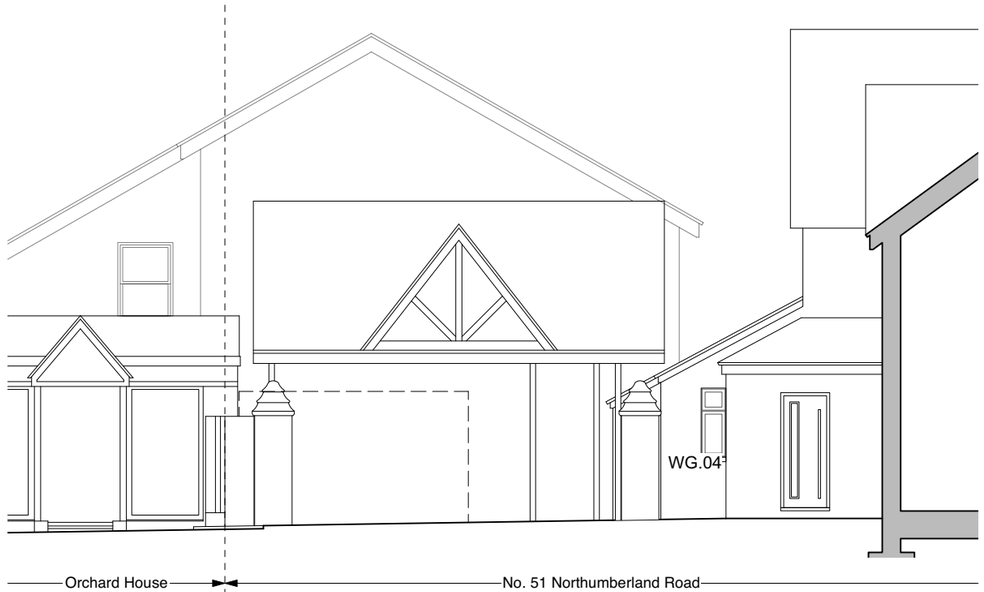


**Existing North Facing Elevation**

**Existing West Facing Elevation**

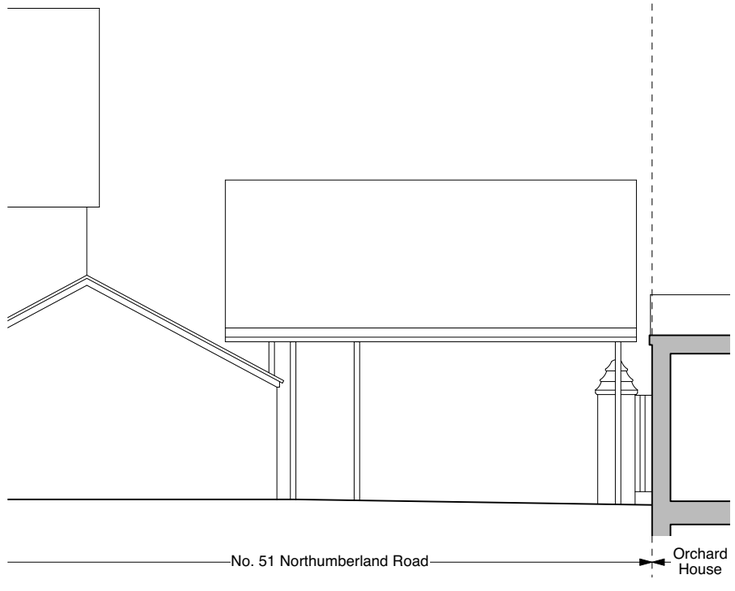


**Existing South Facing Elevation**

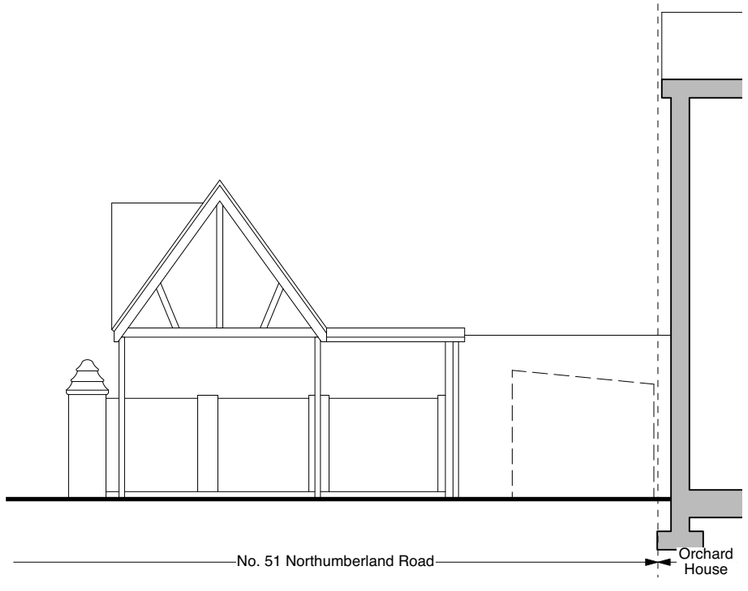


**Existing East Facing Elevation**

## Window Schedule

| Window Ref | Location |
|---|---|
| WG.01 | Home Office |
| WG.02 | Home Office |
| WG.03 | Utility |
| WG.04 | WC |
| WG.05 | Kitchen |
| RW.01 | Home Office |
| WF.01 | Bathroom |

See window refernces on Existing elevations and floor plans

**Notes:**

**DO NOT SCALE FROM THIS DRAWING EXCEPT FOR PLANNING PURPOSES**

Survey information provided by Client. All dimensions to be checked onsite prior to any demolition or construction starting.

A Structural Engineer will need to be consulted and drawings/ calculations will need to be prepared prior to construction.

blackboard
architectural design

| | | | |
|---|---|---|---|
| address: | 51 Northumberland Road, Leamington Spa | | |
| project: | Carport and Home Office | | |
| drawing: | Existing Elevations | | |
| scale: 1:100 @ A3 | | date: May 2021 | |
| | | dwg no: **163.21.06** | rev: **B** |