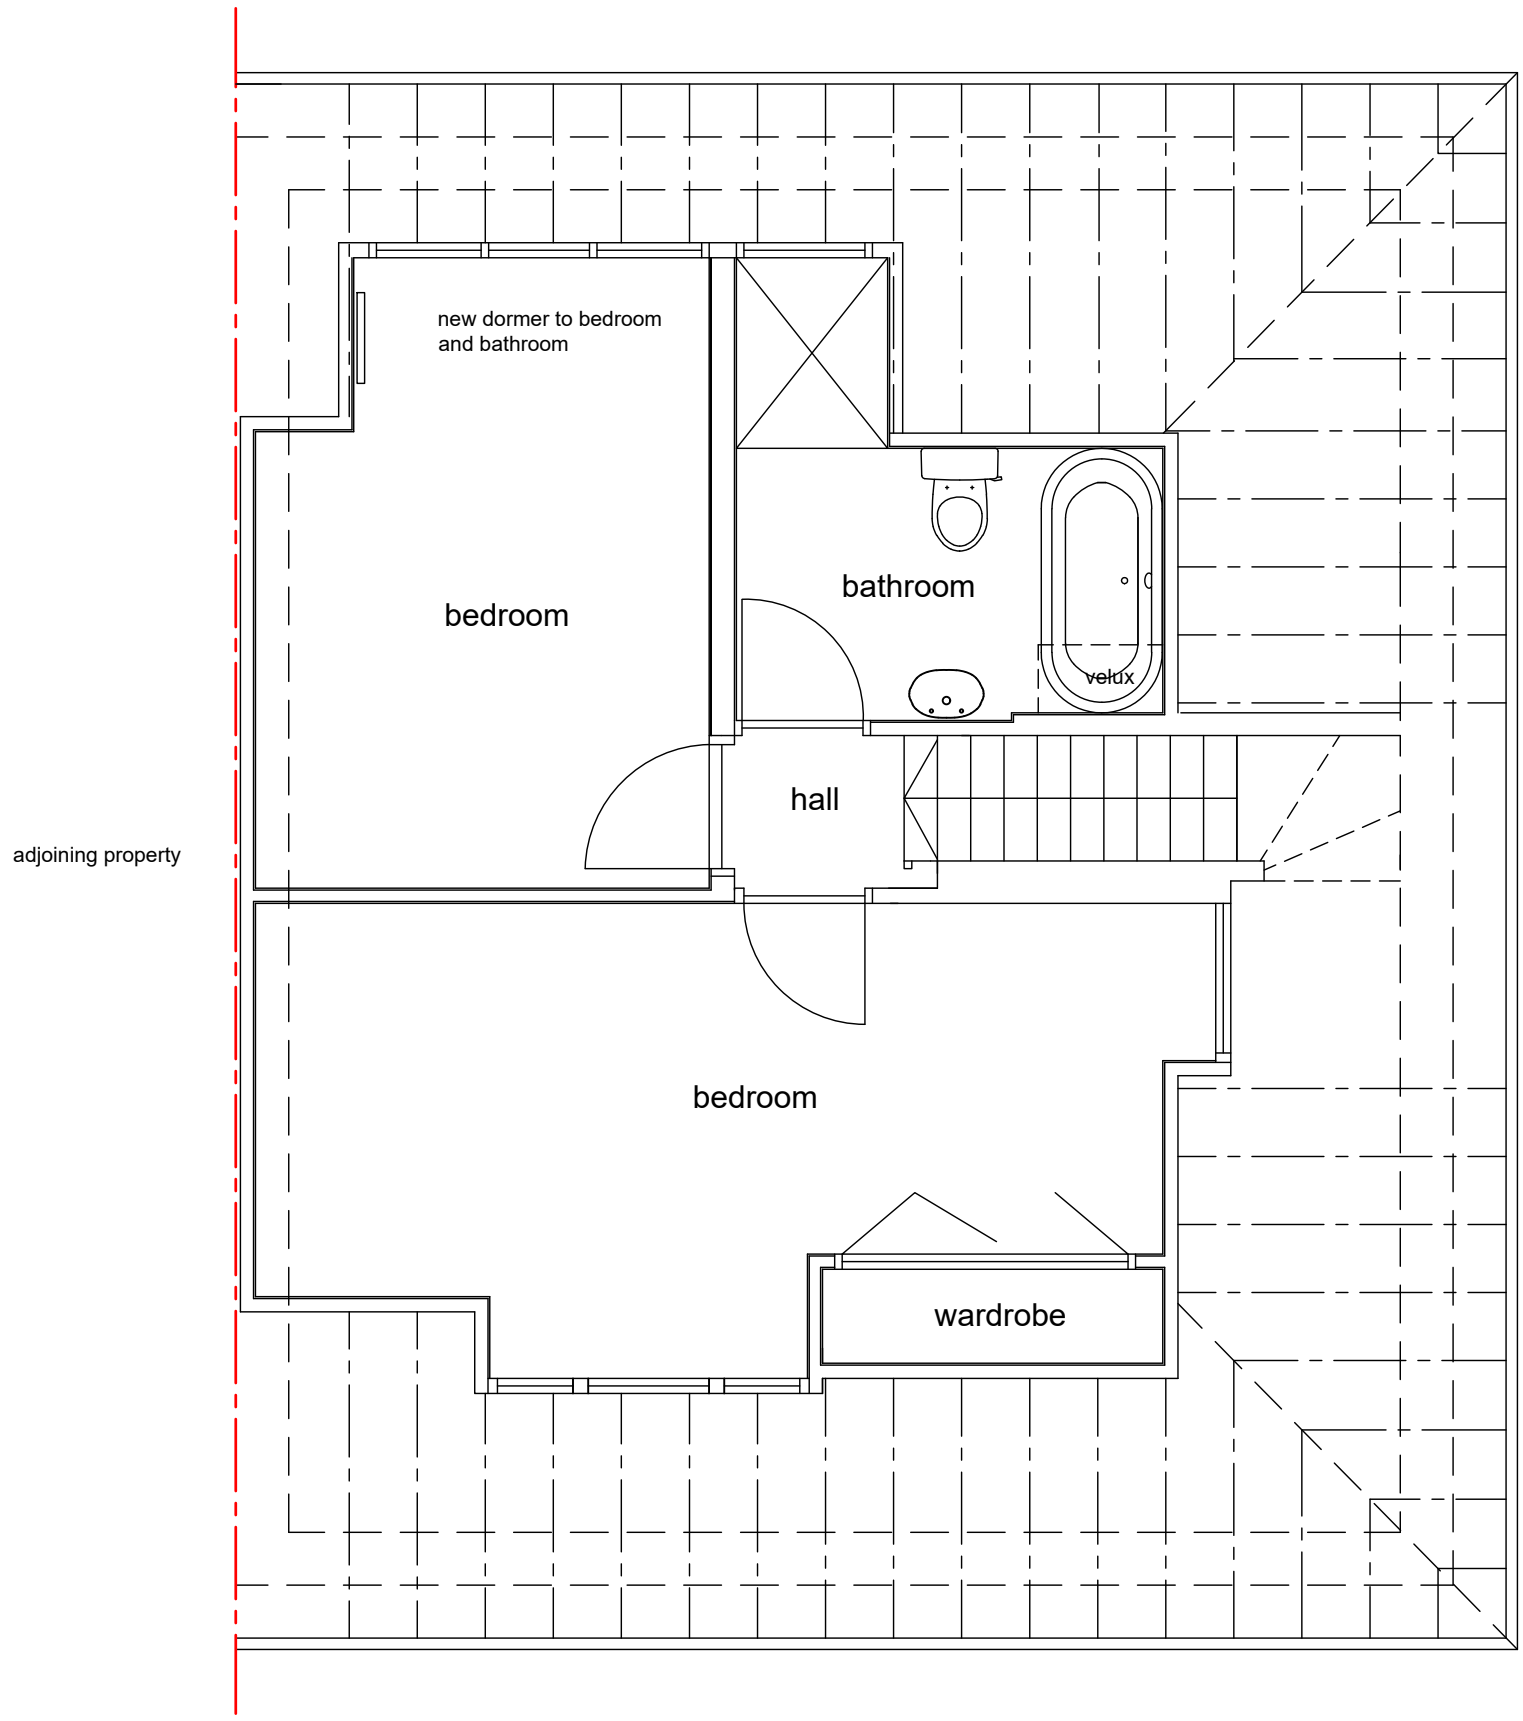

Upper Floor Plan as Proposed

DO NOT SCALE PLANS
USE DIMENSIONS ONLY

CONTRACTOR TO CHECK
ALL DIMENSIONS PRIOR
TO COMMENCING WORK

1:50

1m 0 1m 2m 3m 4m 5m

HOUSEHOLDER APPLICATION FOR PLANNING PERMISSION DRAWING

sitevisit architectural design consultants	Jan 2021	2021-16-07
Proposed Dormer and Single Storey Side Extension at 34 Netherpark Avenue G44 3XW	Scale 1:50	