N

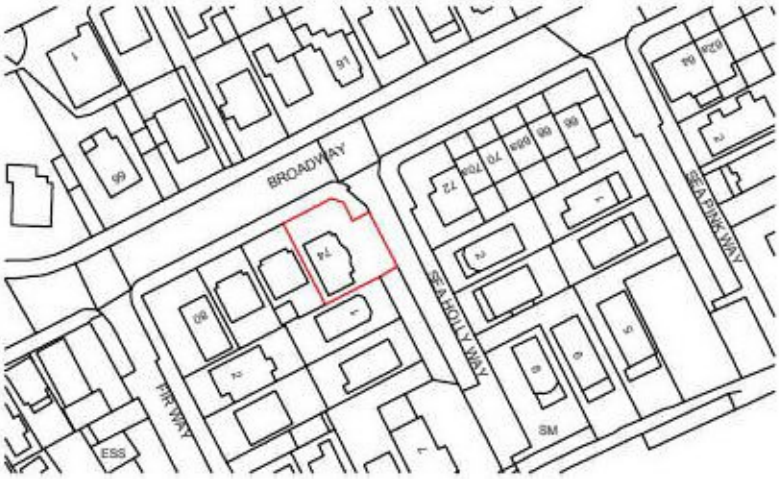

1:1250

0 25m 50m

	74 The Broadway Jawick Clacton on sea Essex CO15 2HF.	Ordnance survey.

COPYRIGHT: This drawing is copyright and must not be reproduced without written consent.

All Measurements to be checked on site.
Do not scale from this drawing.

Wright Ruffell Cameron Ltd
Architectural Design Service

Beaver House
Plough Road Centre
Great Bentley
Essex
CO7 8LG

[redacted]

Paper Size A4
SCALE 1:1250
DATE 07/05/2021
PROJECT NO. 2013
DWG. NO. P02

DRAWN BY Tony Wright

CHECKED BY Roger Wright
BSc(Hons)