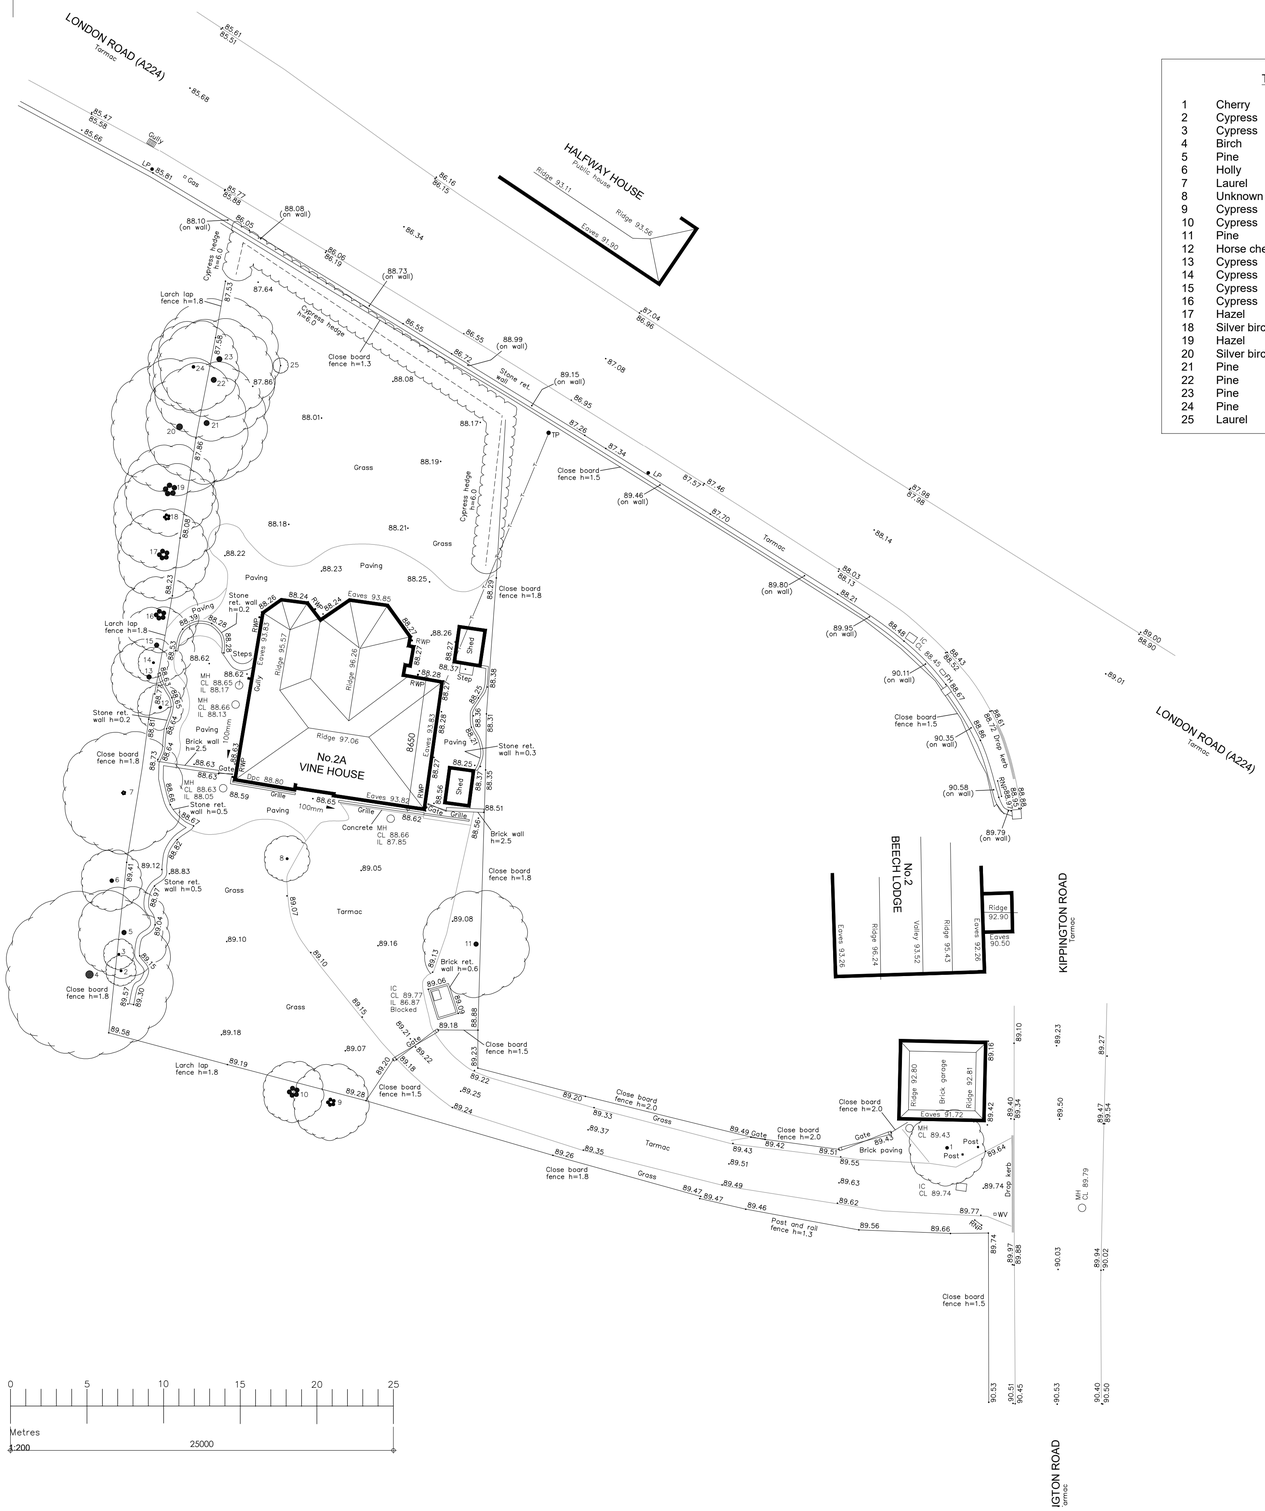

Tree Schedule

1	Cherry	d= 0.2	h= 6
2	Cypress	d= 0.15	h= 8
3	Cypress	d= 0.15	h= 8
4	Birch	d= 0.5	h= 15
5	Pine	d= 0.3	h= 9
6	Holly	d= 0.25	h= 7
7	Laurel	multibole	h= 7
8	Unknown	d= 0.15	h= 4
9	Cypress	multibole	h= 15
10	Cypress	multibole	h= 15
11	Pine	d= 0.3	h= 10
12	Horse chestnut	d= 0.2	h= 7
13	Cypress	d= 0.3	h= 10
14	Cypress	d= 0.15	h= 6
15	Cypress	d= 0.3	h= 10
16	Cypress	multibole	h= 10
17	Hazel	multibole	h= 6
18	Silver birch	multibole	h= 10
19	Hazel	multibole	h= 6
20	Silver birch	d= 0.4	h= 11
21	Pine	d= 0.35	h= 10
22	Pine	d= 0.35	h= 10
23	Pine	d= 0.35	h= 10
24	Pine	d= 0.2	h= 8
25	Laurel	d= 0.05	h= 4

Shed Elevations 1:100

Shed Plans 1:100

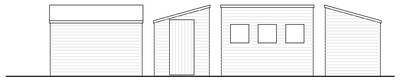

Shed Elevations 1:100

Shed Plans 1:100

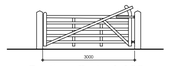

Existing Gate 1:100

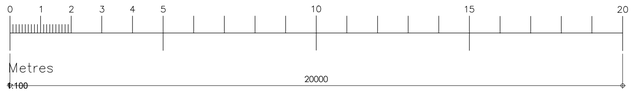

Rev	Date	Comments
A	28/05/21	Shed & Gate details added

PLANNING

Client
Mr & Mrs A Luboinski

Project
Vine House
2a Kippington Road
Sevenoaks
Kent TN13 2LH

Title
Block Plan
Shed & Gate Details
As Existing

Project No. 7527	Date February 2021
Drawing No. 7527-PD-002	Revision A
Scale 1:200@A1 1:100	Drawn DMW
	Check PH

Nepicar House, London Road
Wrotham Heath, Kent, TN15 7RS

phone: 01732 753333
fax: 01732 753334

info@offsetarchitects.co.uk
www.offsetarchitects.co.uk

offset architects