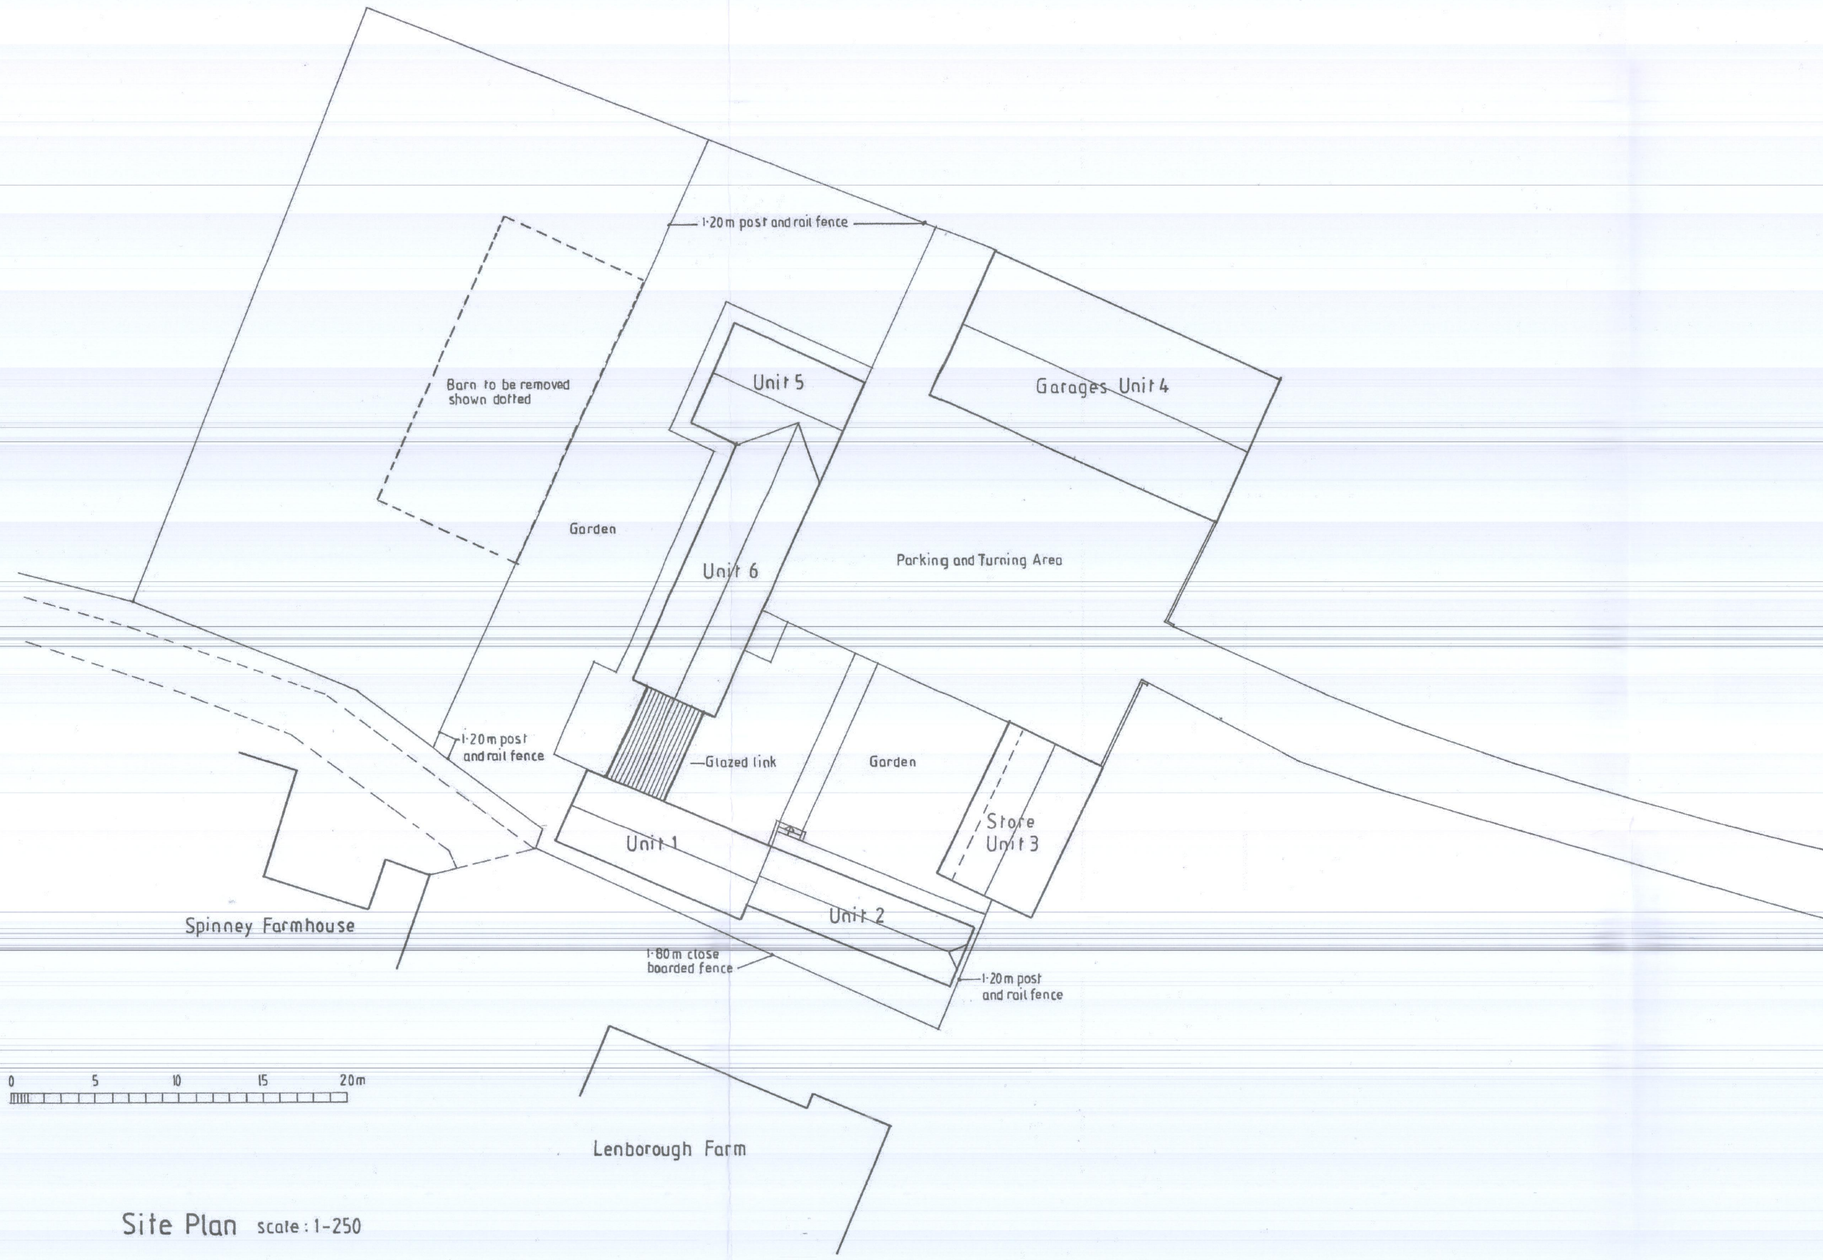

Site Plan scale : 1-250

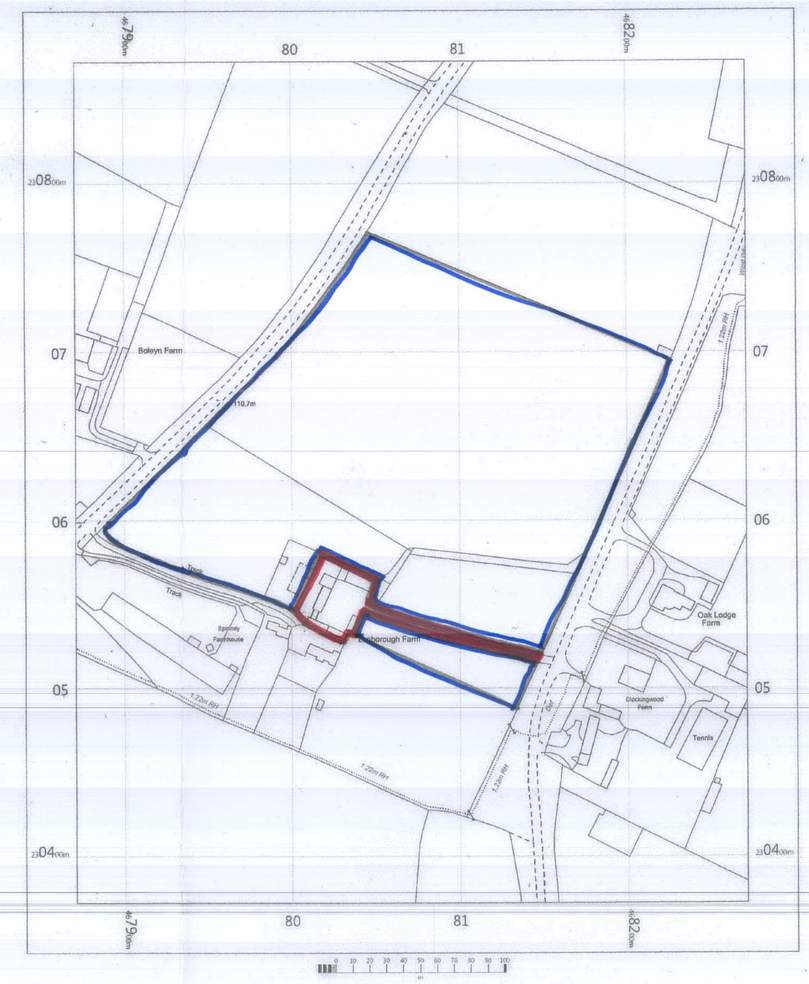

Location Plan scale : 1-2500

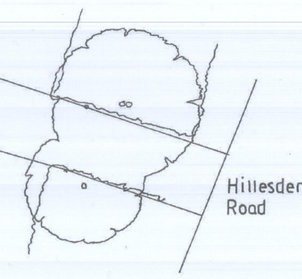

Neil Tanner Associates

Architecture Planning
Surveying Project Management

CHARTERED BUILDING CONSULTANCY

The Studio, Old Well House, Turweston, Brackley, NN13 5JU
Tel/Fax: 01280 701081 Email: neiltanner@aol.com

Client: Heather Bolam

Project: Barn Conversions
Lenborough Farm
Hillesden Road, Gawcott
Buckingham

Drawing: Site & Location Plan

Scale: 1·250, 1·2500 Drg No: 995-2
Date: FEB 2018
Drawn: MP

THIS DRAWING IS COPYRIGHT © THIS DRAWING IS NOT TO BE SCALED.
DIMENSIONS TO BE SITE CHECKED BEFORE COMMENCEMENT OF WORK.