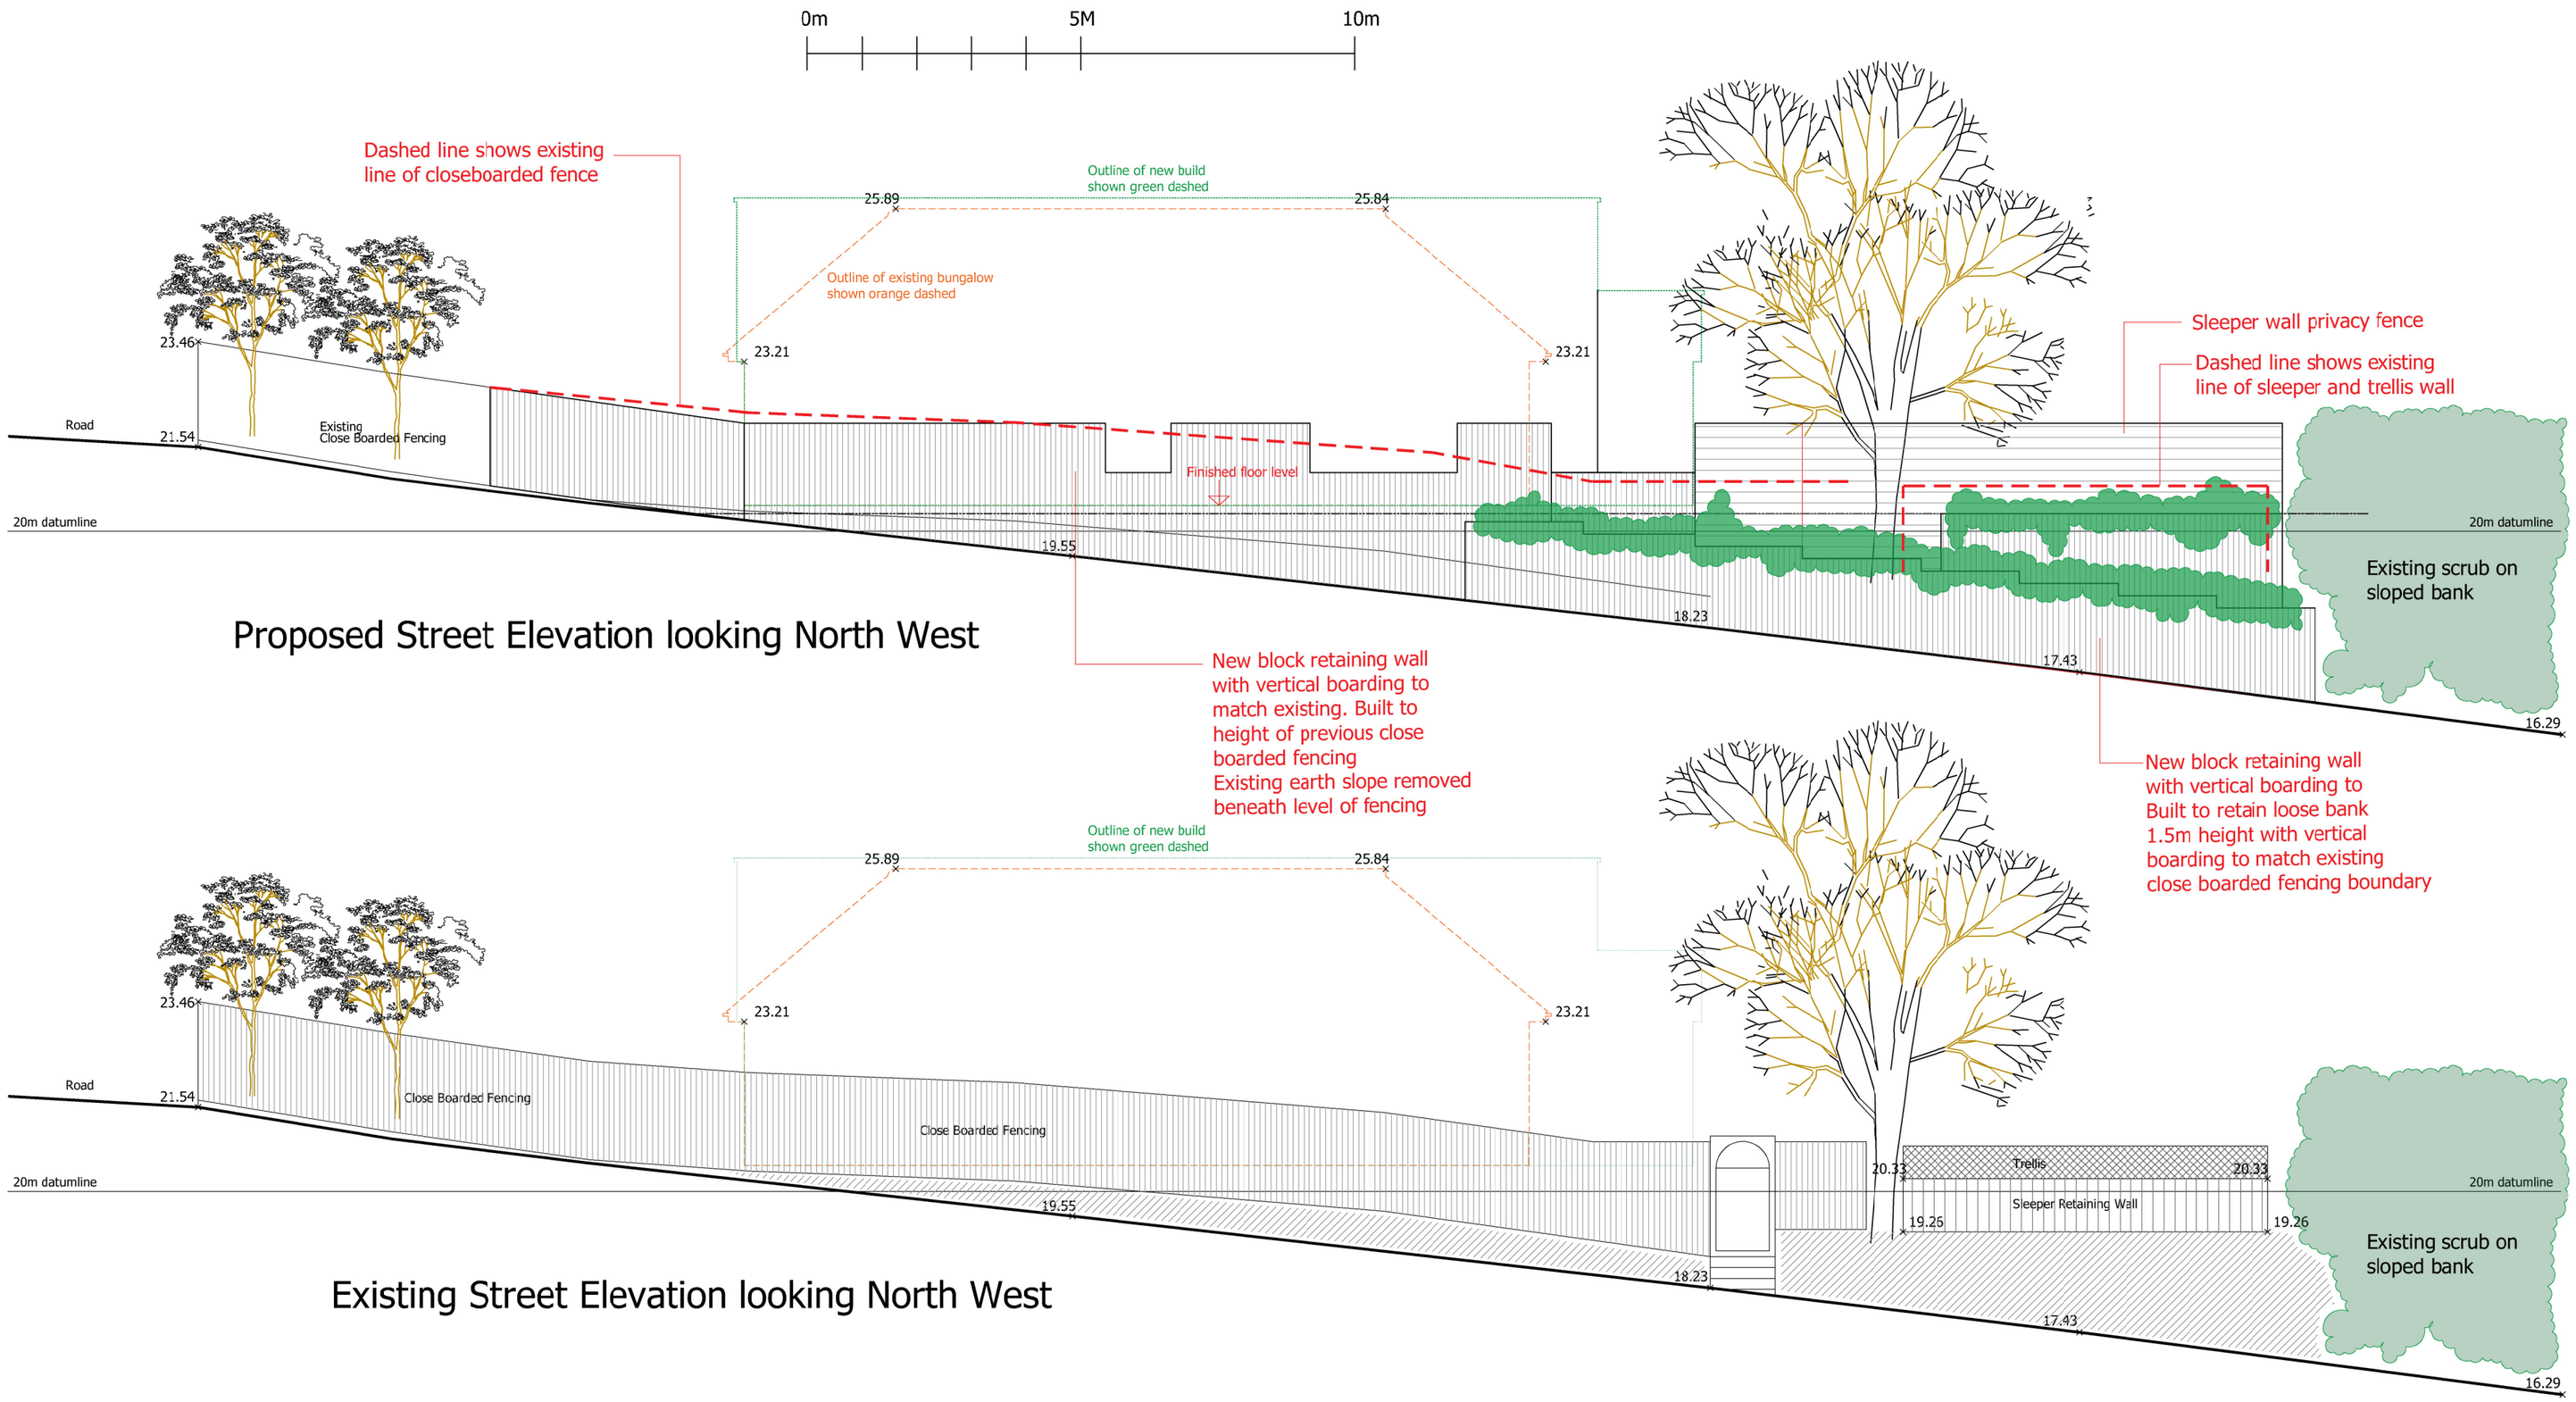


Proposed Street Elevation looking North West

Existing Street Elevation looking North West

Photograph showing existing closeboarded fence

Photograph showing raised levels to existing gate area

Photograph showing loose earth bank adjacent to tree

Photograph showing continuation of sleep wall at high level


CAD SOLUTIONS
27 Castle Street, Dover, Kent. CT16 1PT
tel: 01304 242702 Email: cadsolu@acl.com


CLIENT

Pine Edge
Bay Hill
St Margarets
Dover

PROJECT

Replacement potting shed building and boundary treatment to Bay Hill

PLANNING

DRAWING

Proposed boundary treatment to Bay Hill

| SCALE | DRAWN BY | DATE |
|---|---|---|
| 1:50@A2 | MW | 24.05.21 |

DRAWING No. REV

200917-PS-003