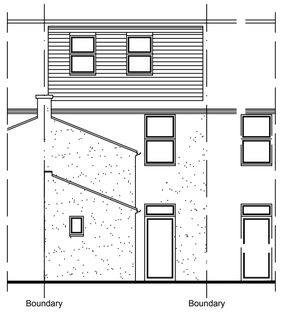

EXISTING REAR ELEVATION
(scale 1:100)

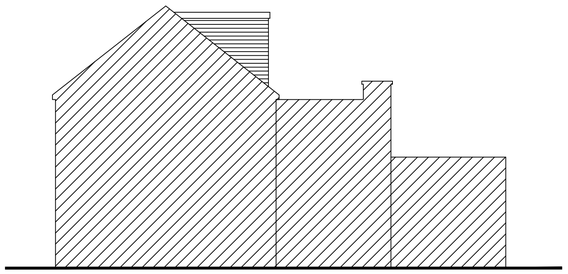

EXISTING ADJ. SIDE ELEVATION
(scale 1:100)

EXISTING ADJ. SIDE ELEVATION
(scale 1:100)

EXISTING FRONT ELEVATION
(scale 1:100)

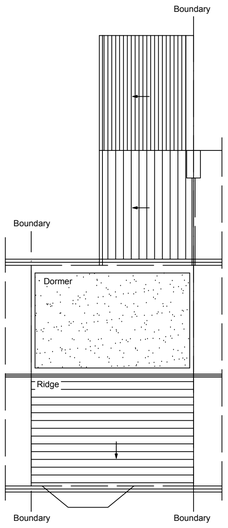

EXISTING ROOF PLAN
(scale 1:100)

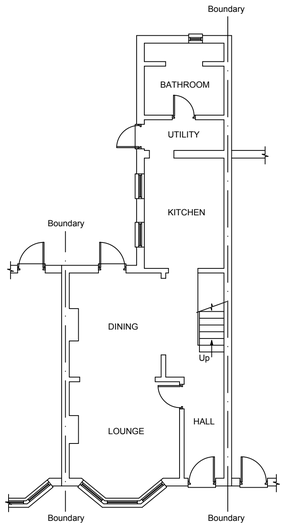

EXISTING GROUND FLOOR PLAN
(scale 1:100)

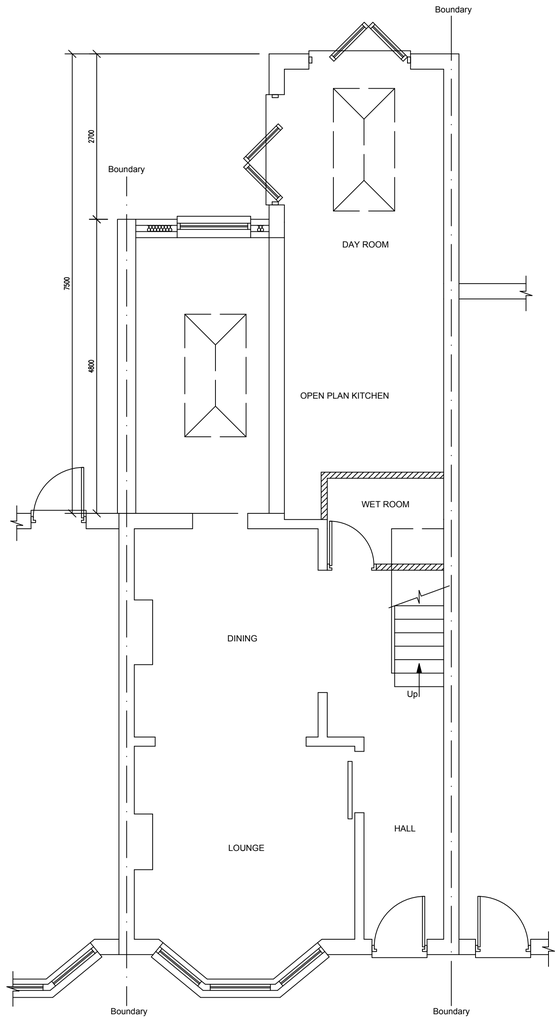

PROPOSED GROUND FLOOR PLAN
(scale 1:50)

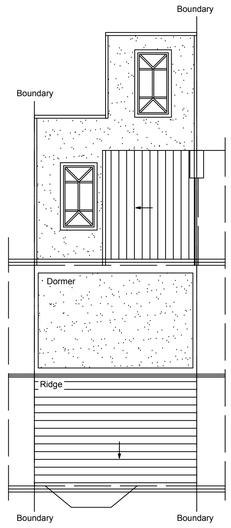

PROPOSED ROOF PLAN
(scale 1:100)

0800 464 7001

ADDRESS	31 Shirley Street, Hove, BN3 3WJ
PROJECT	SINGLE STOREY REAR EXTENSION
SCALE	AS SHOWN
DWG NO	FPA101052
PAGE	01
REV	D
DRAWN	K. MILLER
DATE	APRIL-2021

THESE DRAWINGS ARE PRODUCED TO OBTAIN PLANNING AND BUILDING REGULATIONS APPROVAL ONLY AND COPYWRITE OF THE DESIGNER, ALL DIMENSION TO BE CHECKED ON SITE.