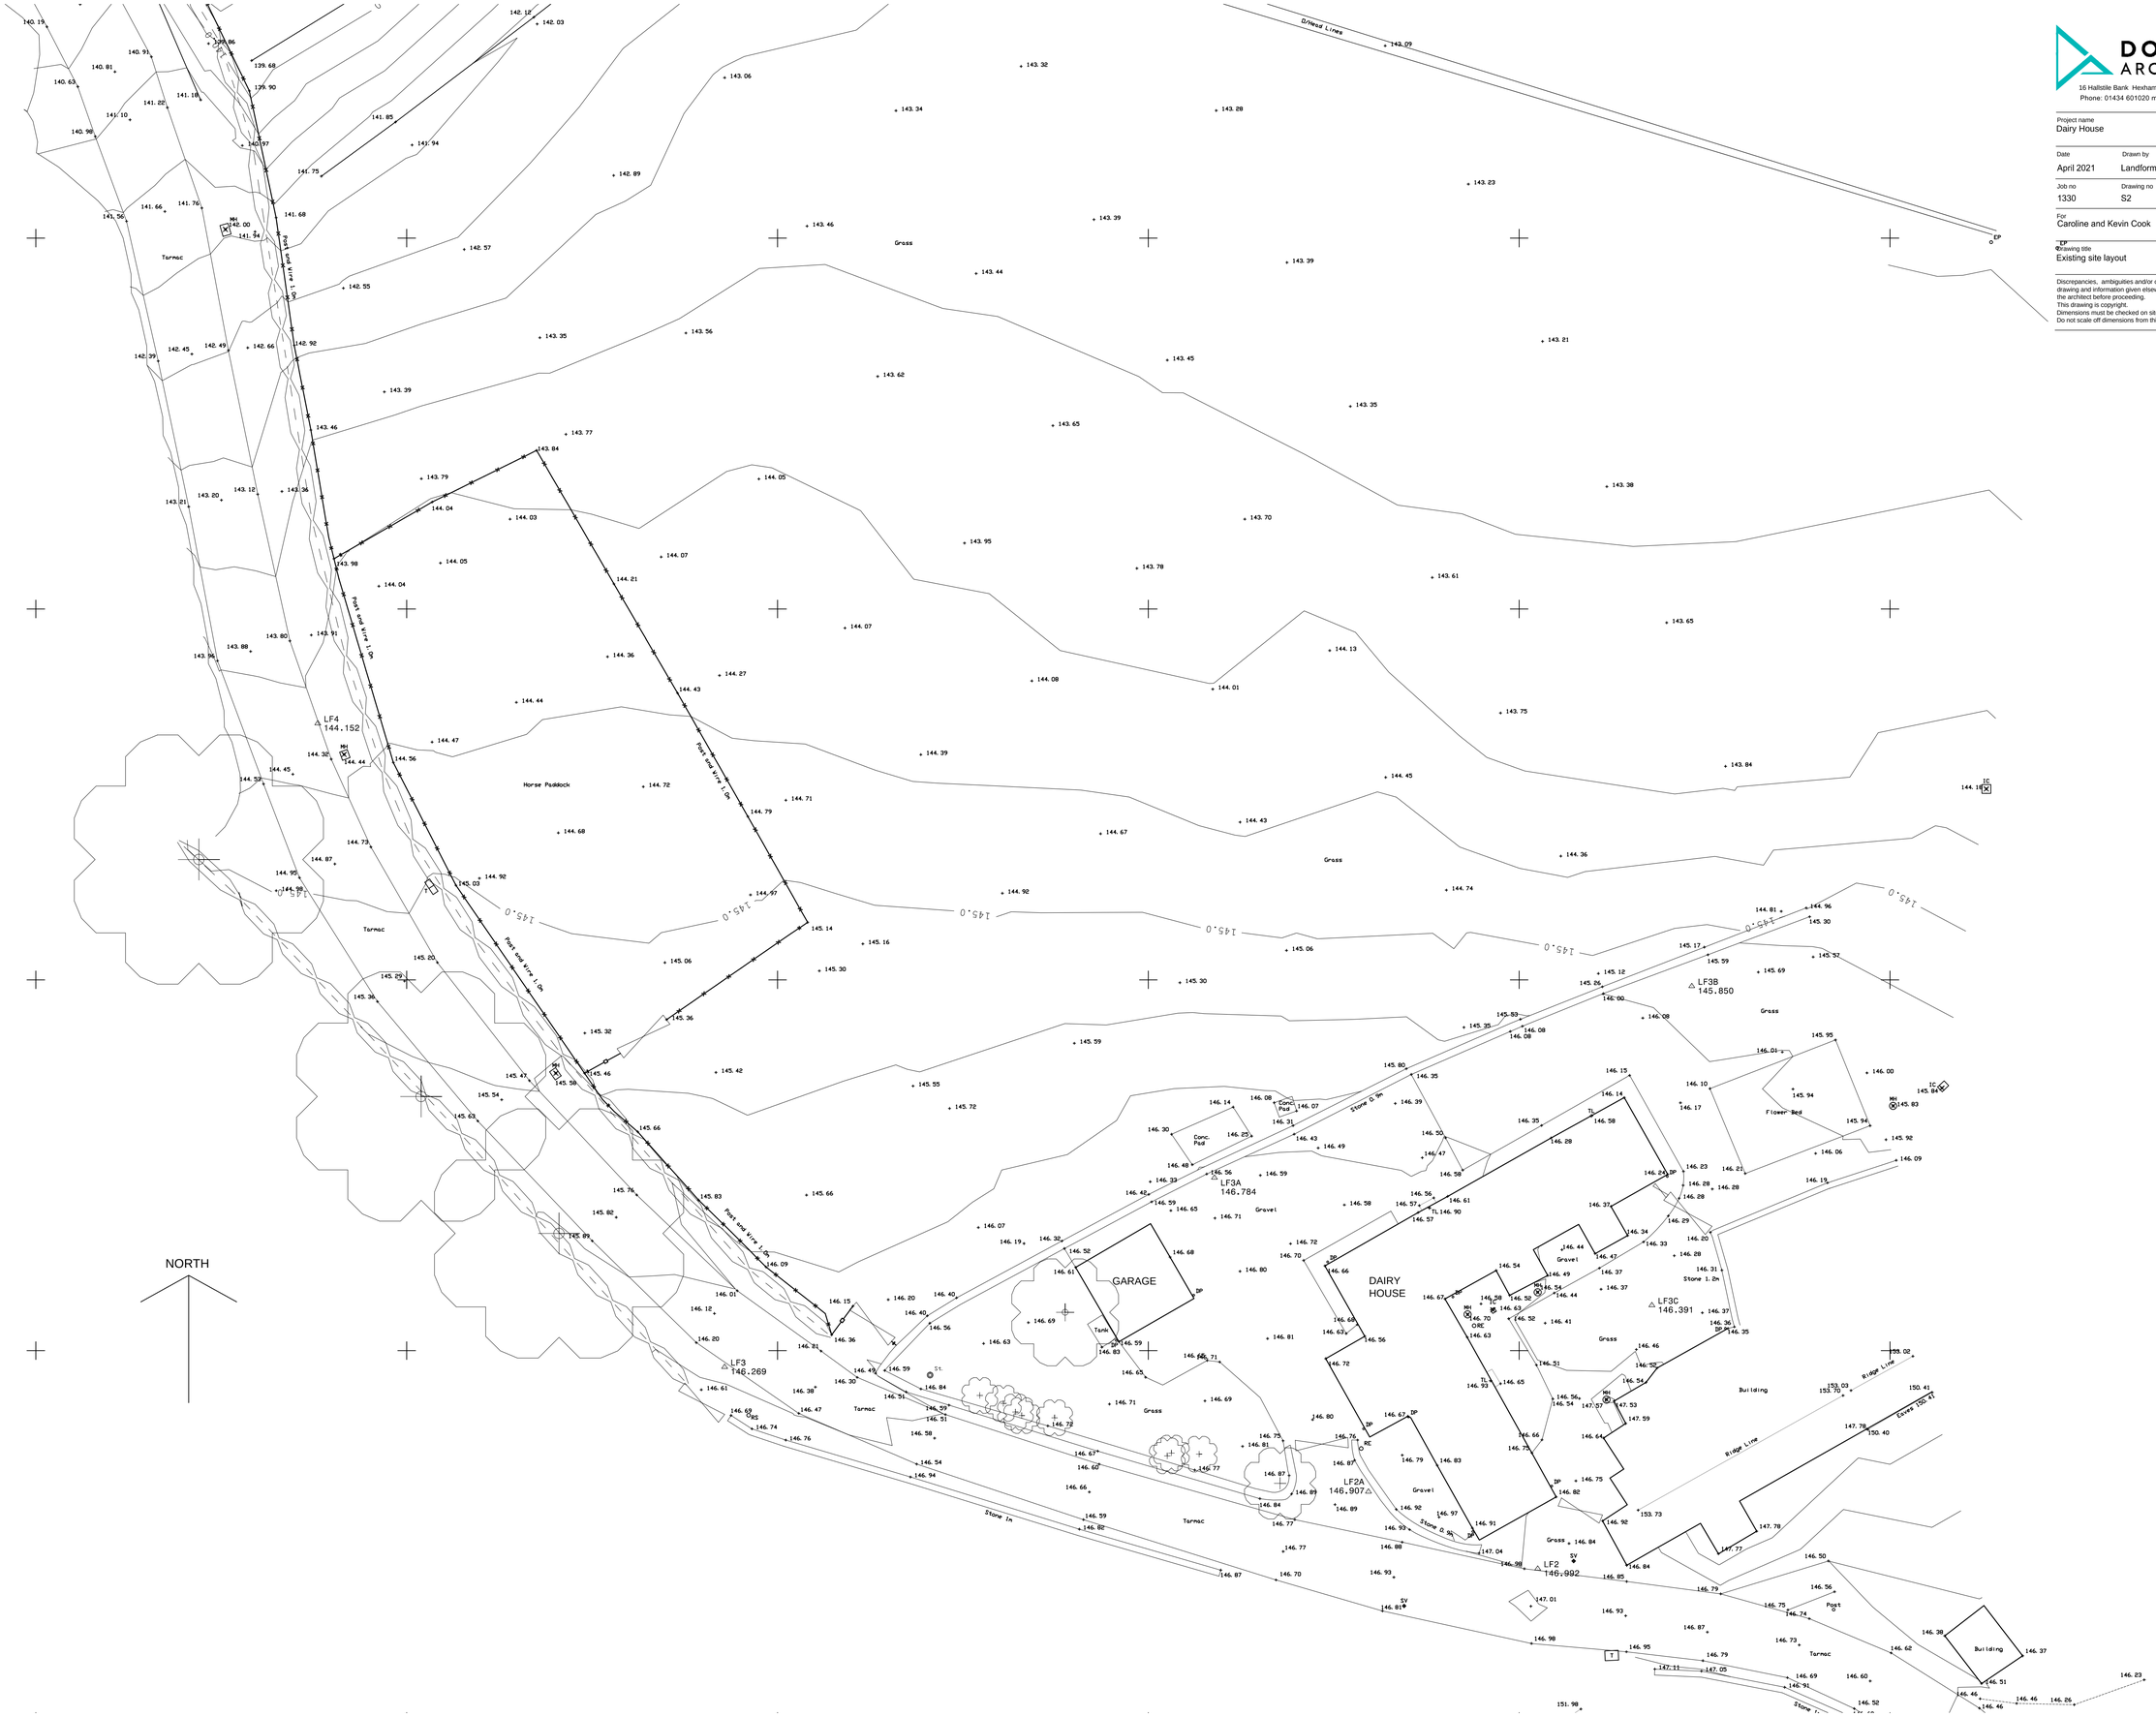

DOONAN ARCHITECTS
16 Hallstile Bank Hexham Northumberland NE46 3PQ
Phone: 01434 601020 mail@doonanarchitects.co.uk

Project name
Dairy House

Date	Drawn by	Scale
April 2021	Landform	1:200@A1

Job no	Drawing no	Rev
1330	S2	

For
Caroline and Kevin Cook

Drawing title
Existing site layout

Discrepancies, ambiguities and/or omissions between this drawing and information given elsewhere must be reported to the architect before proceeding.
This drawing is copyright.
Dimensions must be checked on site.
Do not scale off dimensions from this drawing.