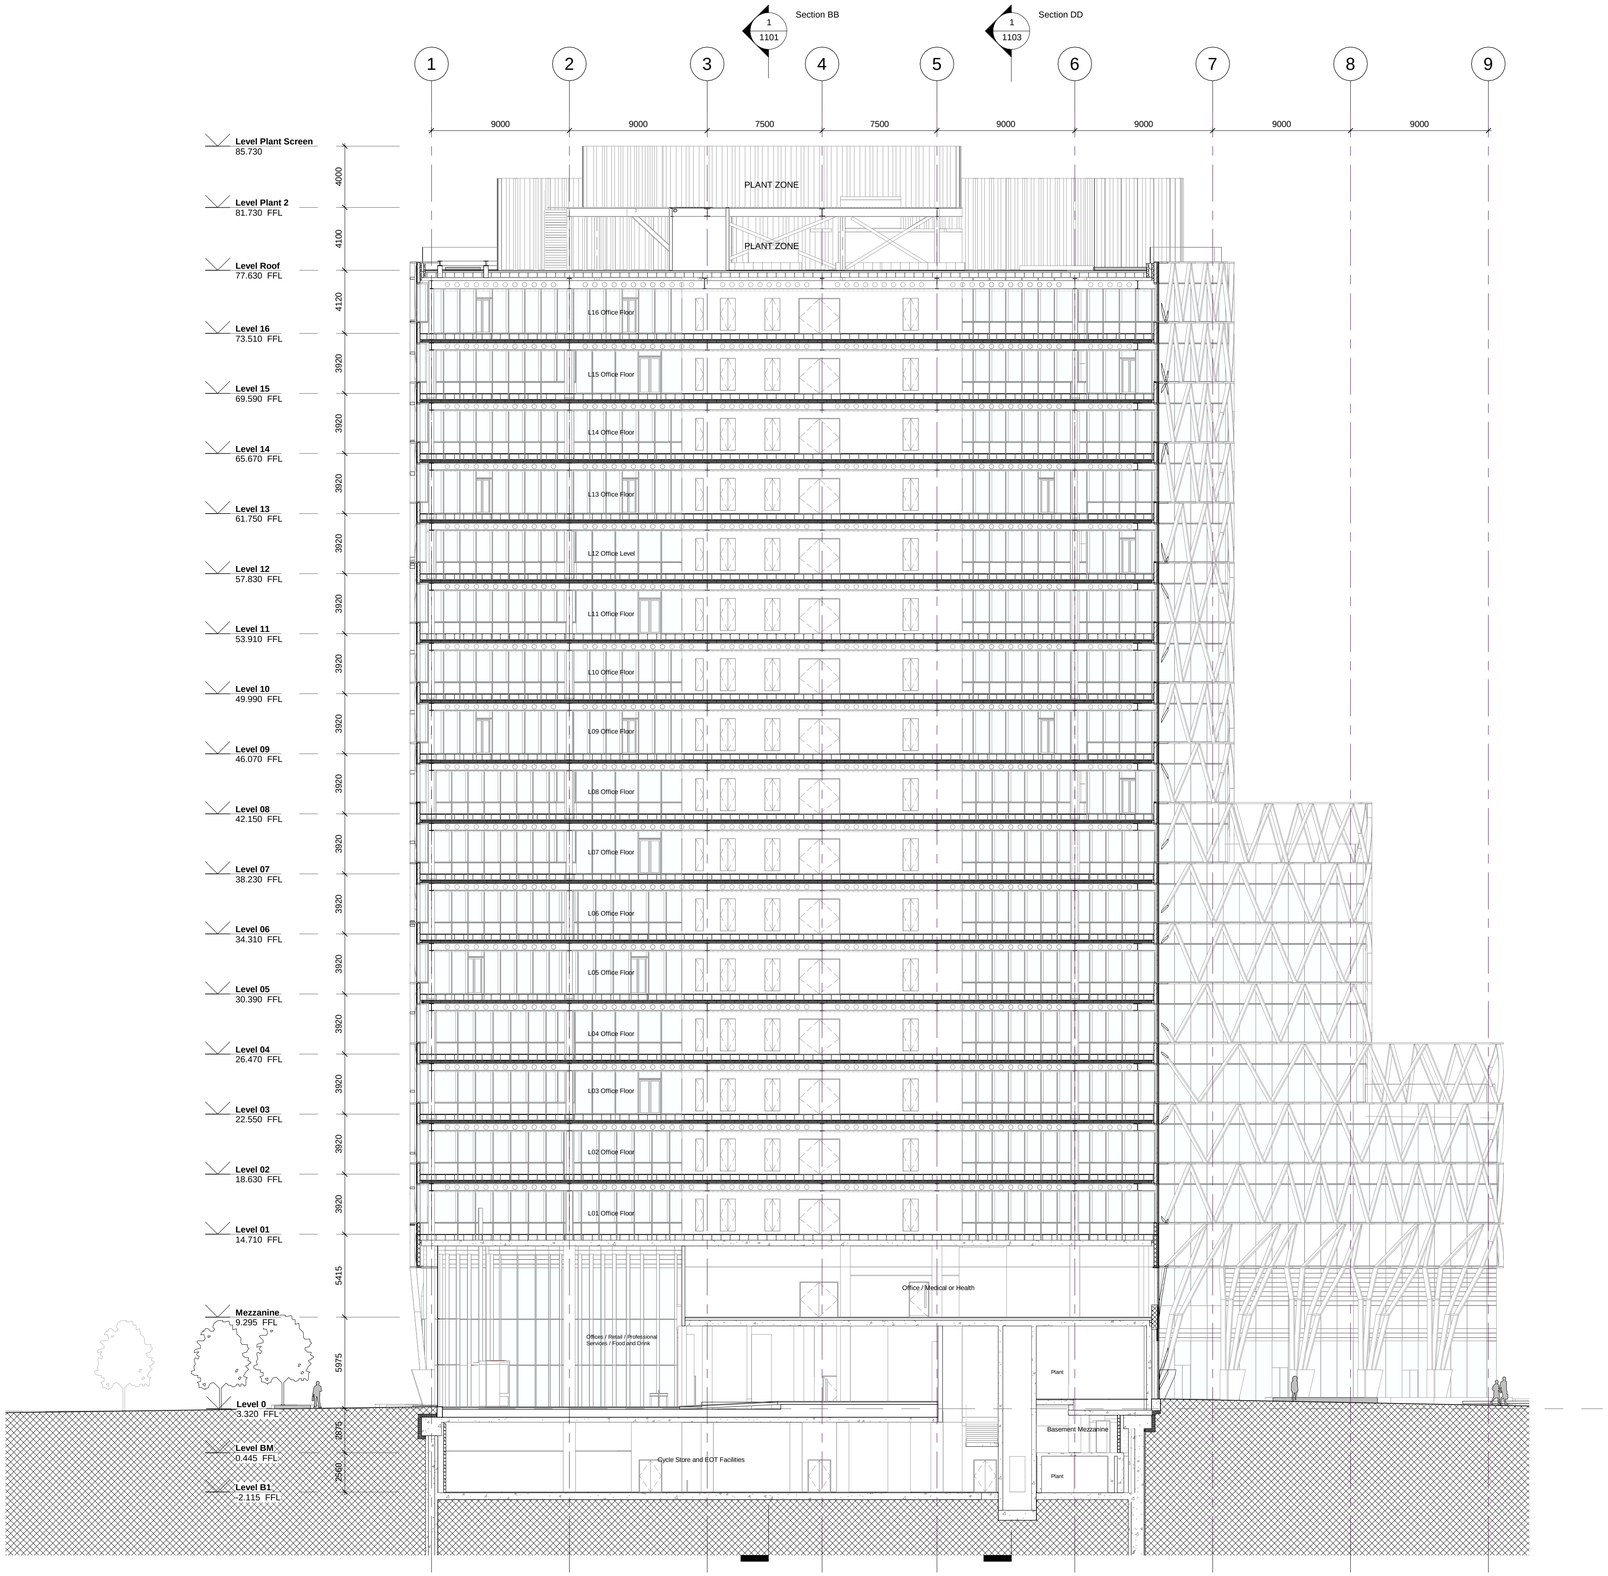

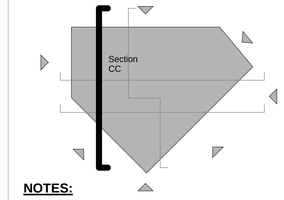

NOTES:

1. All levels relate to AOD.
2. Core arrangement and façade build-up are subject to further design development and are shown here for illustrative purposes only.

rev.	date	issue	drawn	checked
P100	MAY 2021	FOR PLANNING	AC	PS

revision

note

Dimensions govern. Do not scale drawings.
All dimensions are in millimeters unless noted otherwise.
All dimensions shall be verified on site before proceeding.
All discrepancies to be notified in writing to ACME.
This drawing is to be read in conjunction with all relevant architectural and engineers information.
All rights reserved. © ACME SPACE Ltd.
Area measurements must not be taken to represent contractual documentation.

This drawing may contain data under lease from Ordnance Survey. Unauthorised reproduction infringes crown copyright.

location

designer

acme
76 Tabernacle Street, London EC2A 4EA. UK
Tel +44 (0)20 7251 5122
M: mail@acme.ac W: www.acme.ac

client

brought to you by lendlease
20 Triton Street, Regent's Place. London NW1 3BF. UK

project ELEPHANT H1

number 168

drawing **Section-CC'**

scale 1 : 200 @ A1 (1:400@A3)

status FOR PLANNING

date MAY 2021

drawn by AC checked PS

drawing no rev no

259639-A100-H01-20-SX-ZZ-1102 **P100**