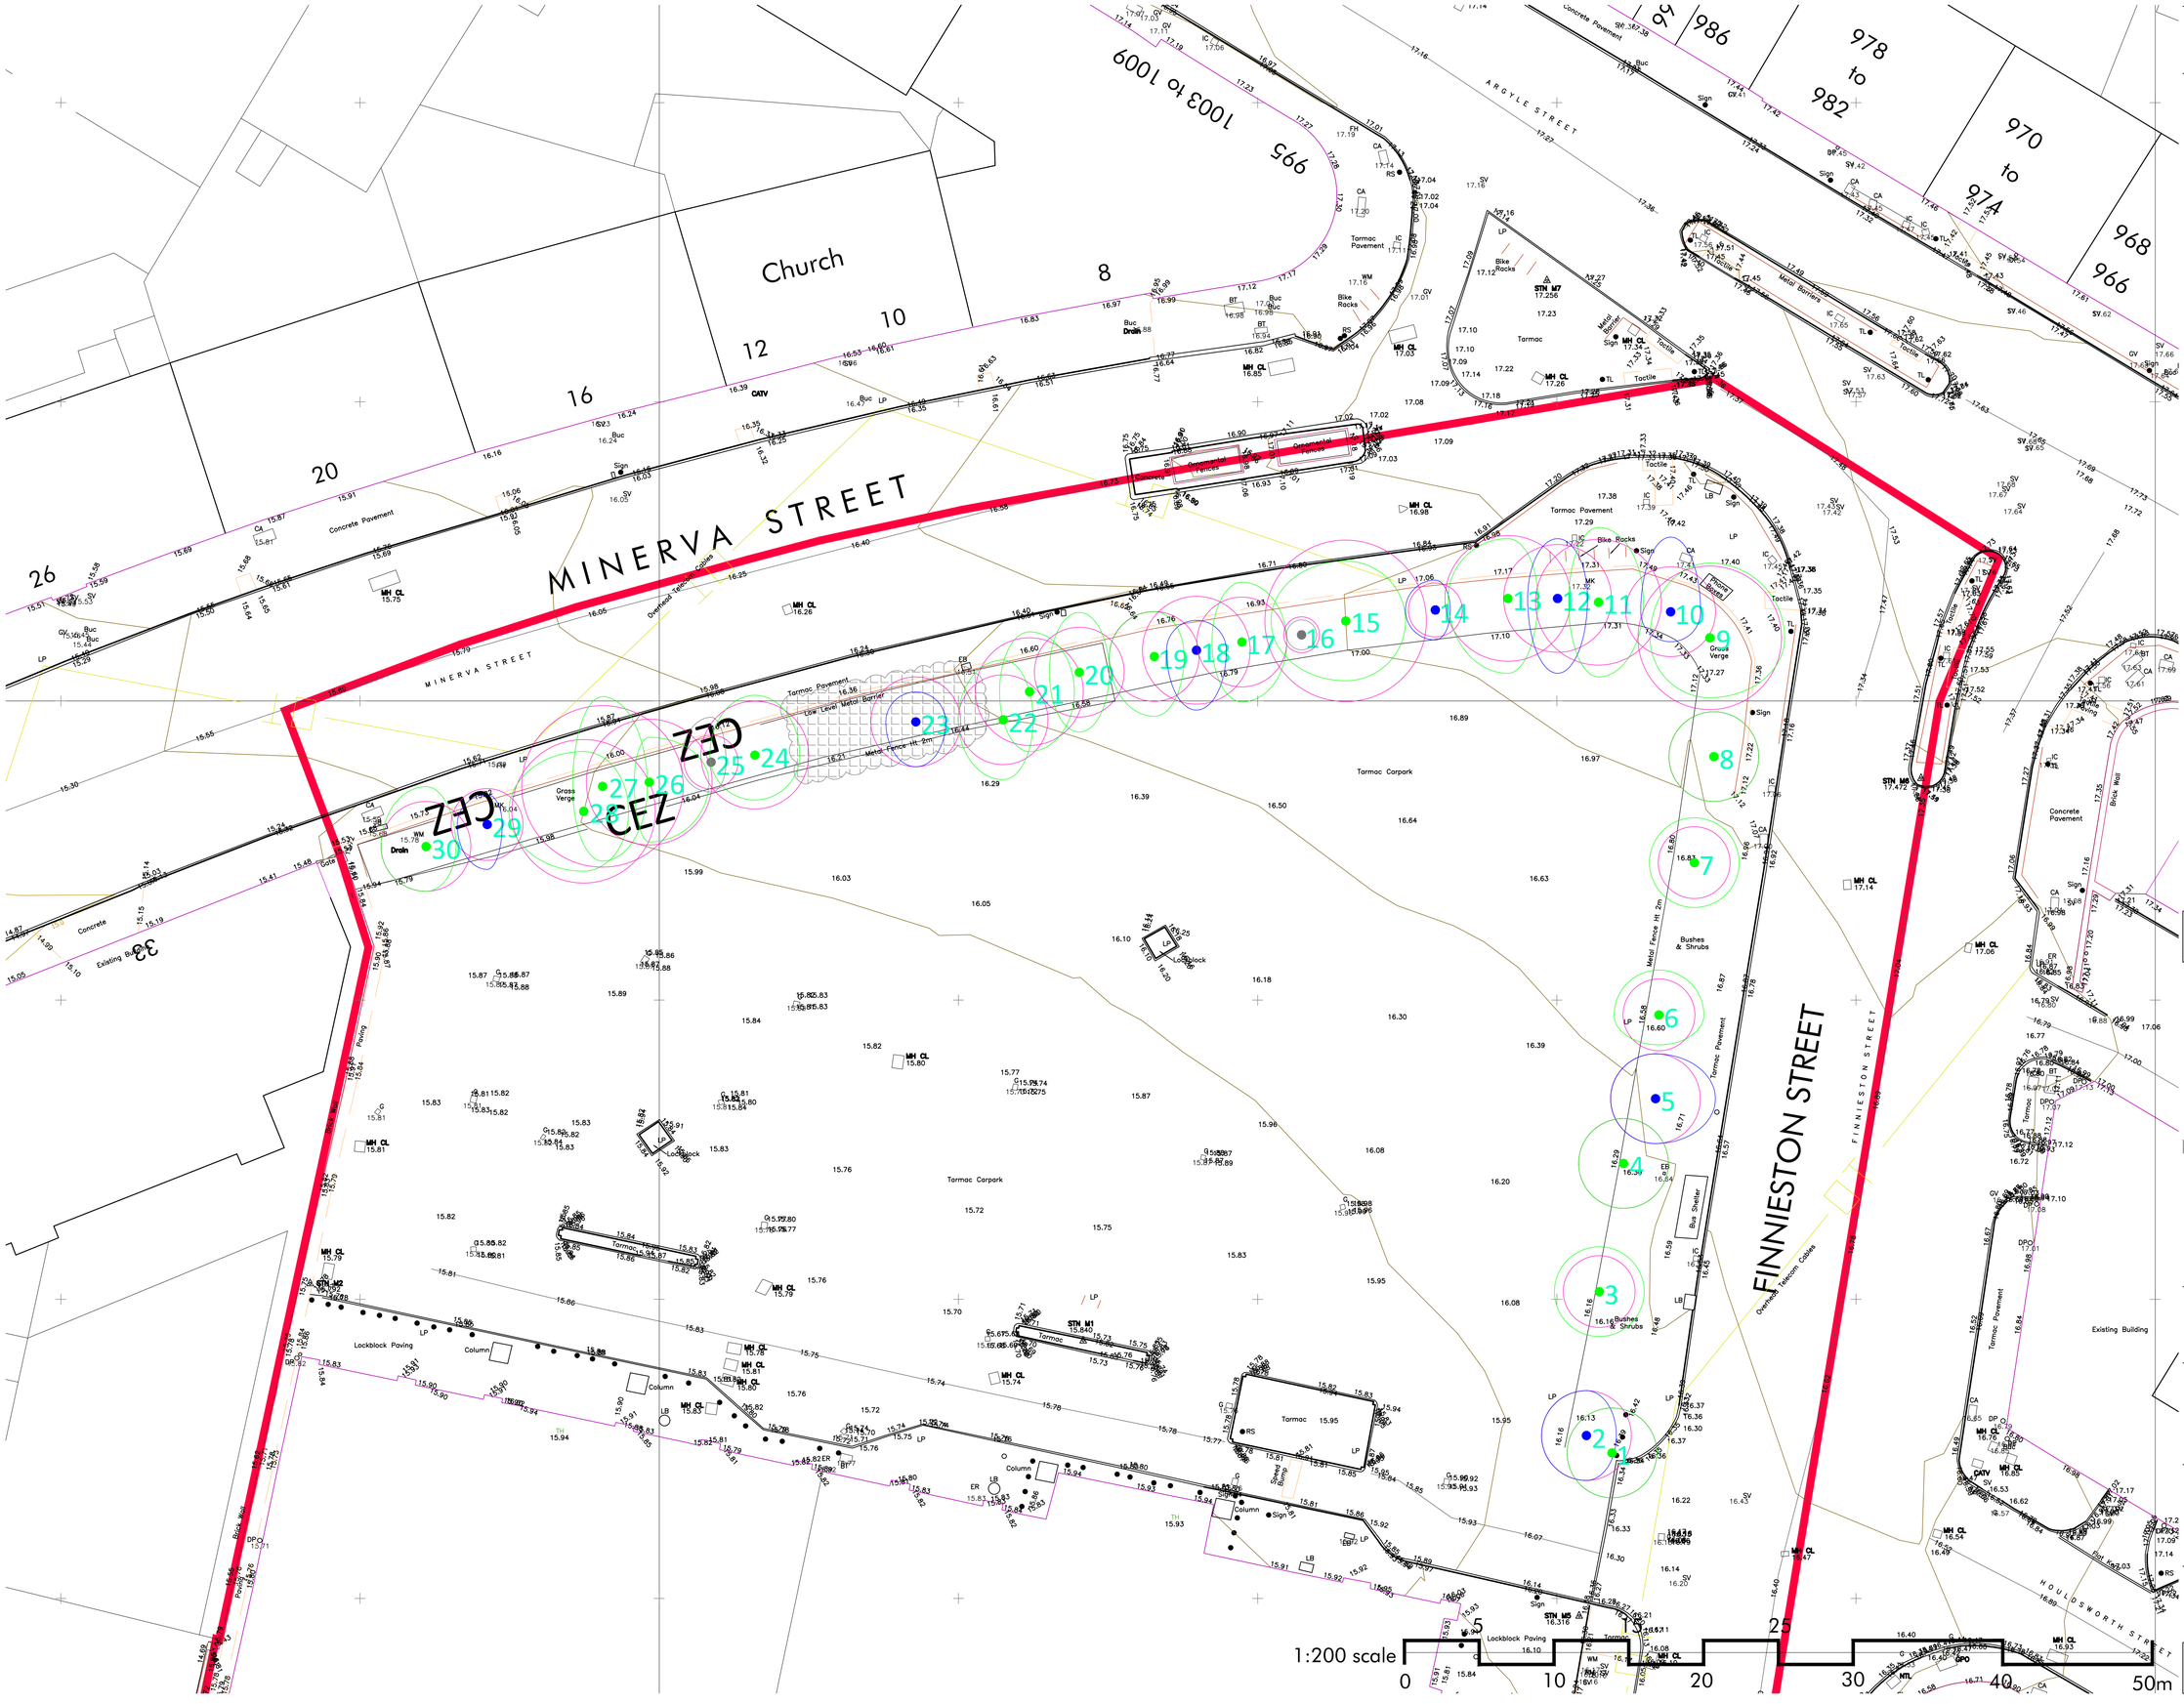

Important

The contractor will be held to have examined the site and checked all dimensions and levels before commencing construction work. No assumption should be made without reference to the architect. No dimensions should be scaled from this drawing.

revision	date
B.	

NORTH

PLANNING

AMBASSADOR LIVING

ark

architecture + design
14 Royal Terrace
Glasgow
G3 7NY

t 0141 332 5823
f 0141 332 5824
e design@arkglasgow.co.uk

client

AR (FINNIESTON) LTD

project title

MIXED-USE DEVELOPMENT SITE AT 30 FINNIESTON STREET, GLASGOW

drawing title

EXISTING SITE PLAN/ TOPOGRAPHIC SURVEY

scale	date
1:200@A1	MAY 2021
drawn by: RT	checked by: TW

job no	drawing no	revision
19-06	AL(0)03	