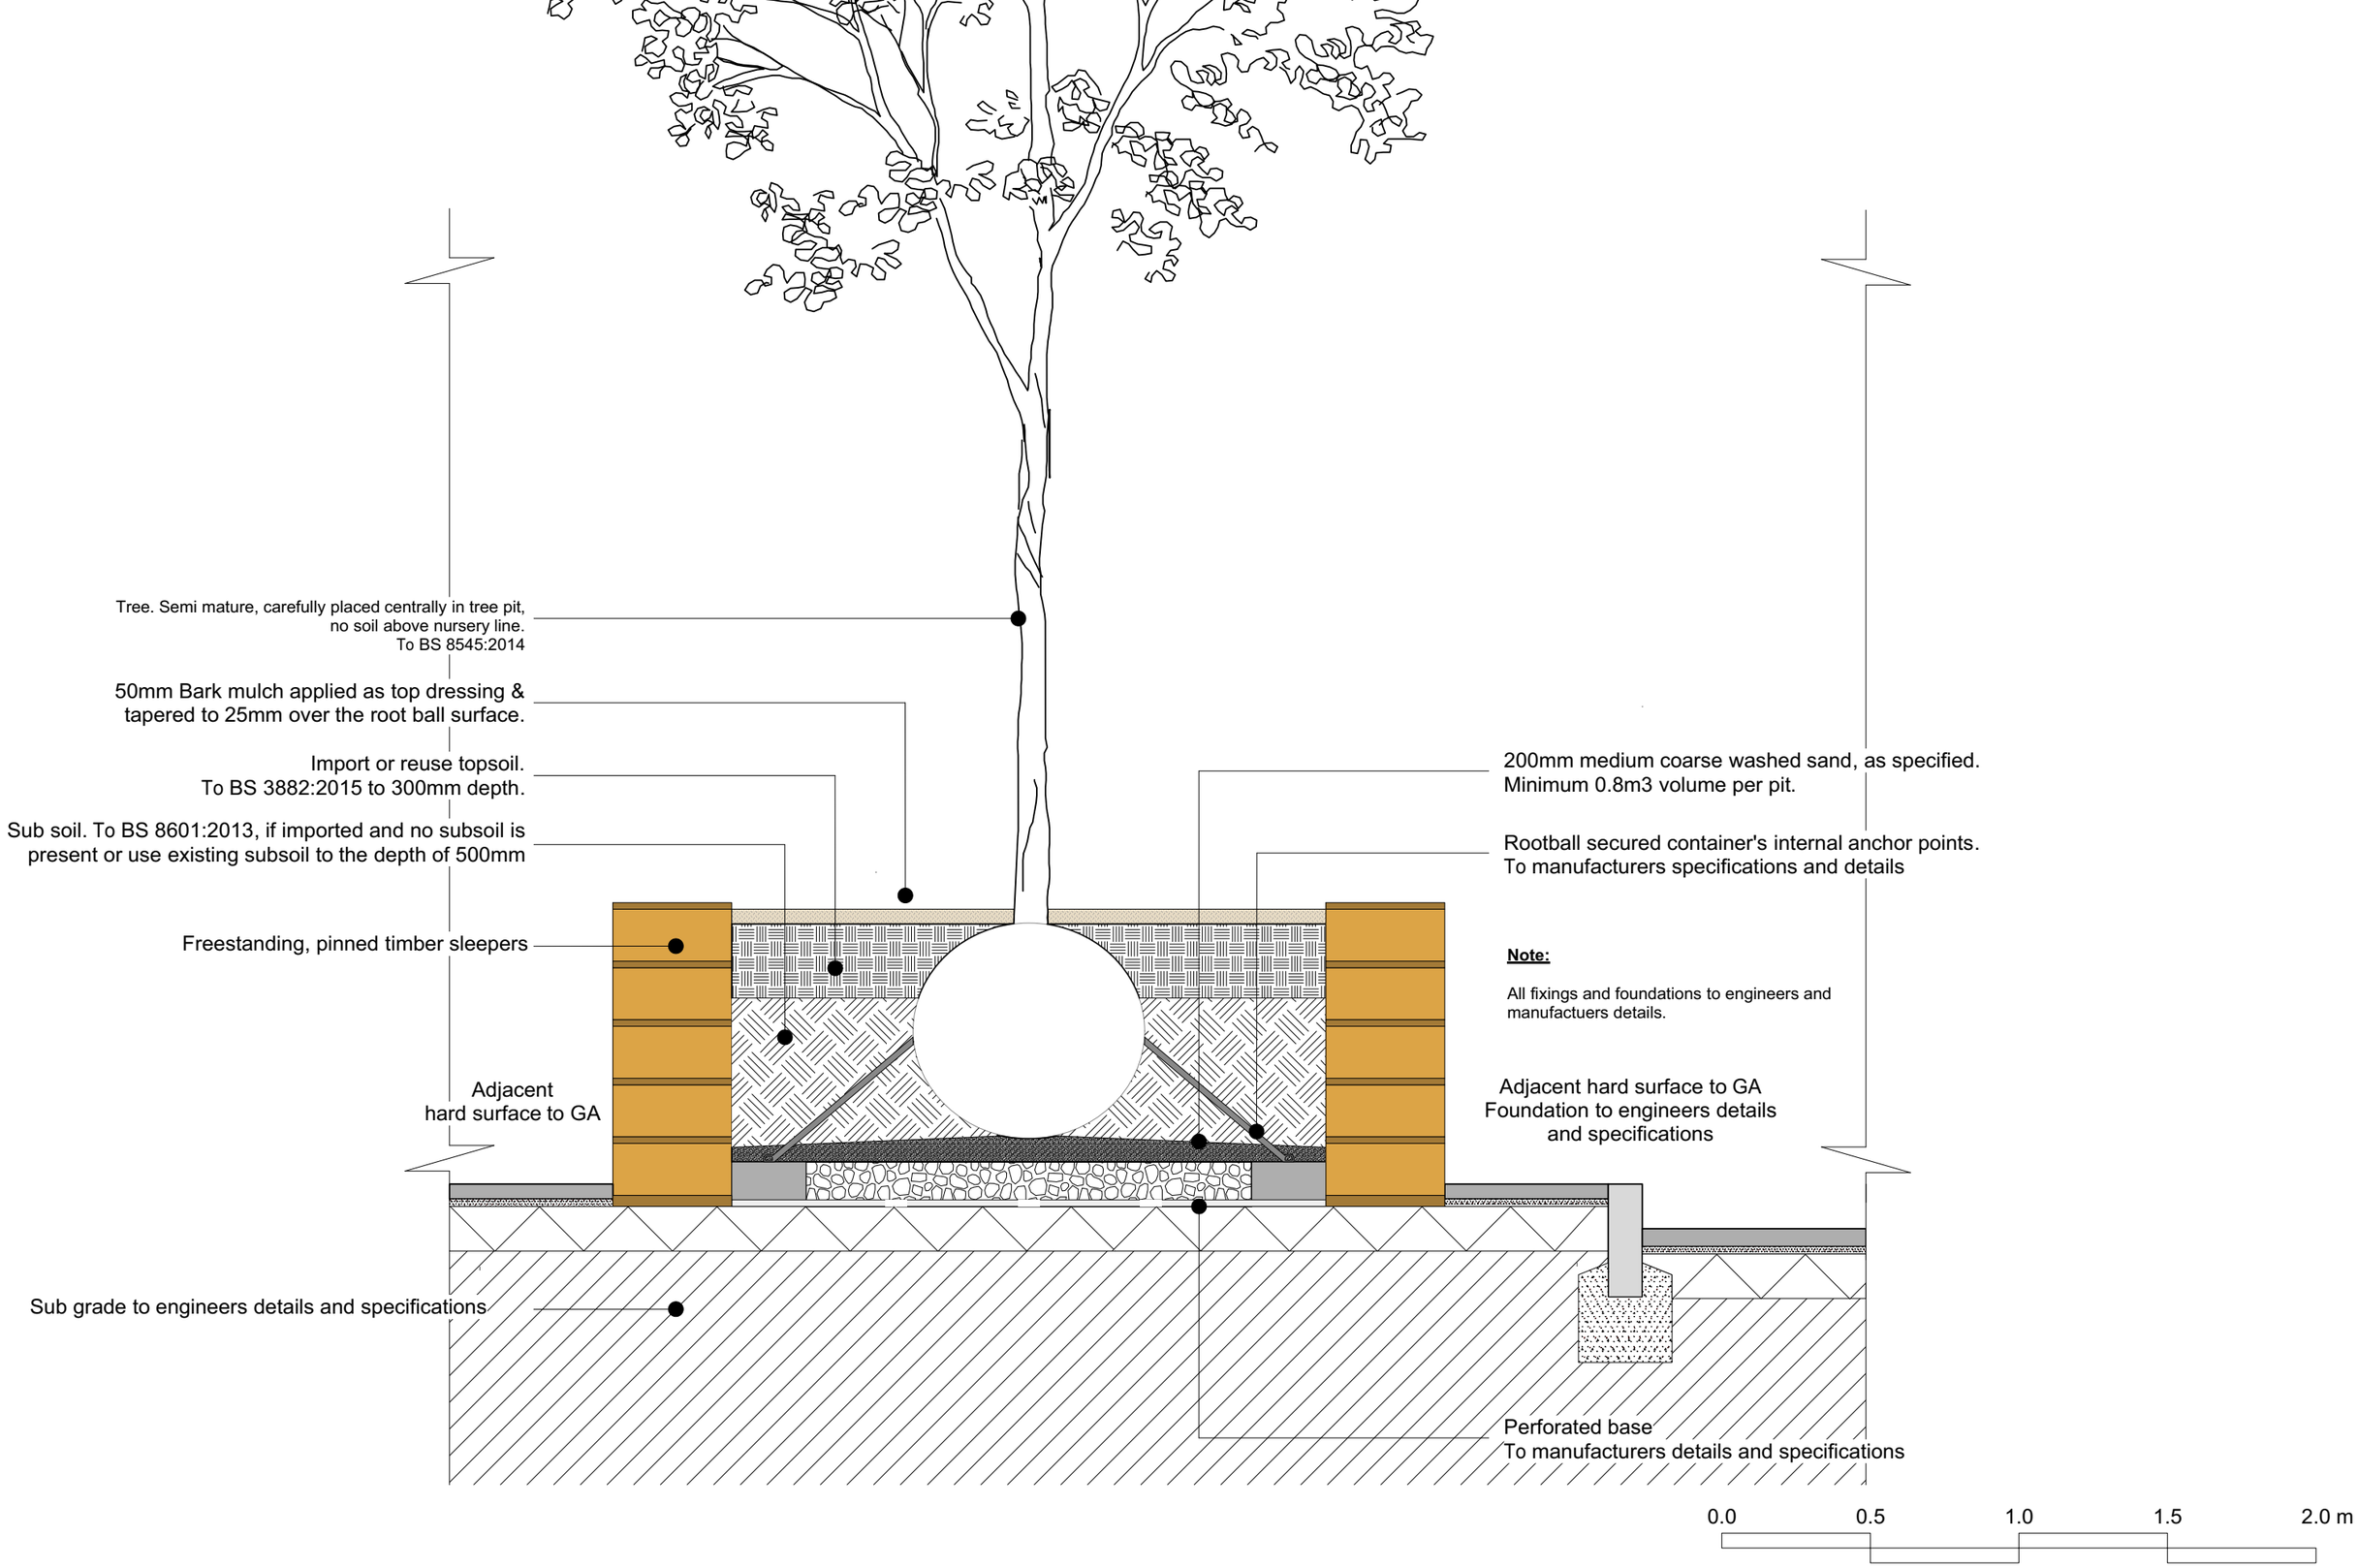

Drawing Title:	-	Typical Tree Pit Detail in Raised Planter	Revision:	-	Drawn by:	KT
Drawing Number:	-	1889 - URB - XX - XX - DR - LA - GA - 021	Scale:	1:20 @ A3	Checked by:	MJ
Project:	-	Waungron Road	Date:	12.05.21		

the urbanists planning & design