Do not scale, all dimensions to be checked on site by contractor priorto commencement of works.

Drawing to be read In conjunction with specification and schedule of works / construction notes.

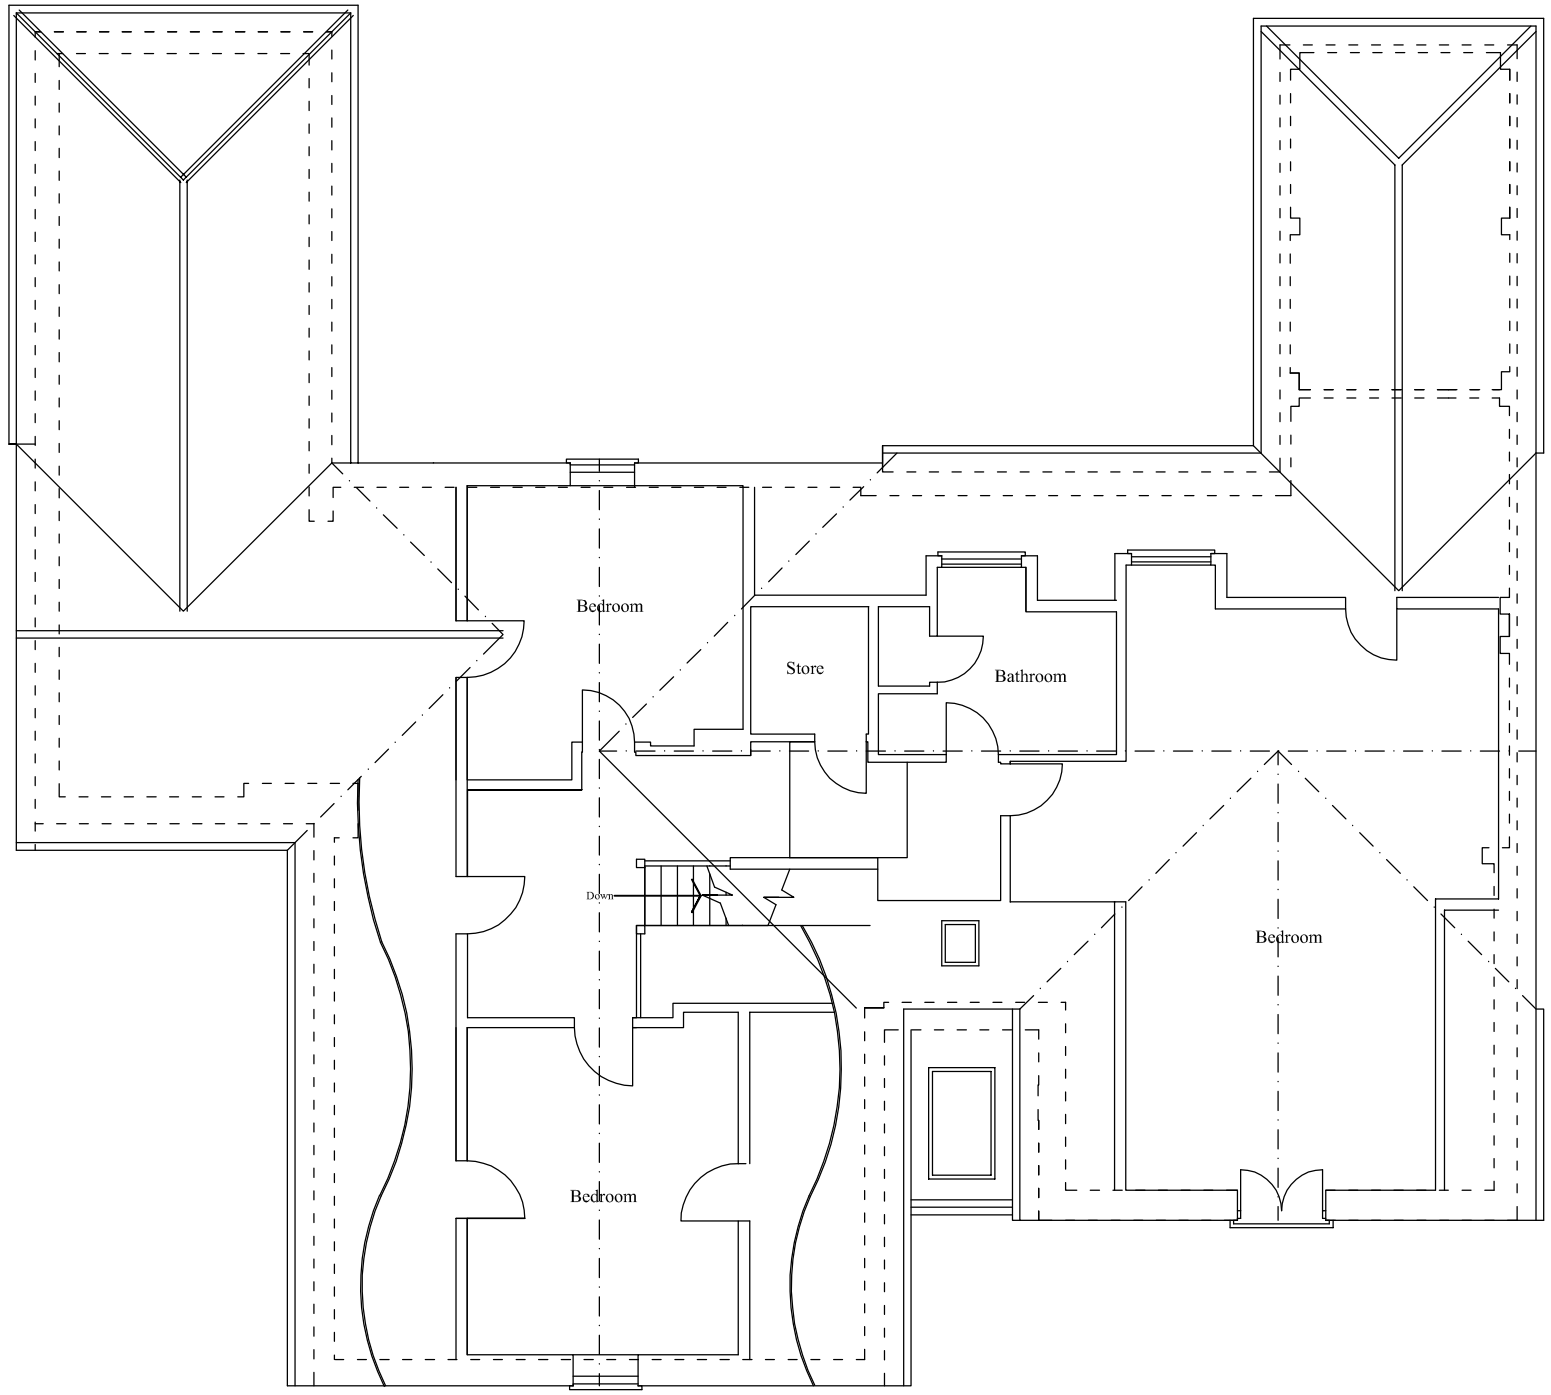

first floor plan

Scale 1:100@ A3 & 1:50@A1

0 1 2 3 4 5 6 7 8

DO NOT SCALE :FIGURED DIMENSIONS ARE TO BE TAKEN IN PREFERENCE TO SCALED DIMENSIONS. NO WORK IS TO BE PUT IN HAND UNTIL SITE DIMENSIONS HAVE BEEN CHECKED AND ANY DISCREPANCIES REPORTED TO US. IF IN DOUBT ASK!

project

Garfield, Church Lane, Oving

title

SURVEYED AS EXISTING

date

September 2020

scale

1:100 @ A3 & 1:50 @A1

STEVEN GRAY DESIGNS LTD

ARCHITECTURAL & SURVEYING SERVICES

36 Lakeside Crescent, Barnet EN4 8QJ
Tel: 020 3371 0629 Email: steve@gray-designs.co.uk
Web: www.gray-designs.co.uk

drawing number

3015/ 2

©COPYRIGHT