A2 SHEET

2 NO CCTV CAMERAS
7 & 8 MOUNTED
APPROX 1.8m HIGH

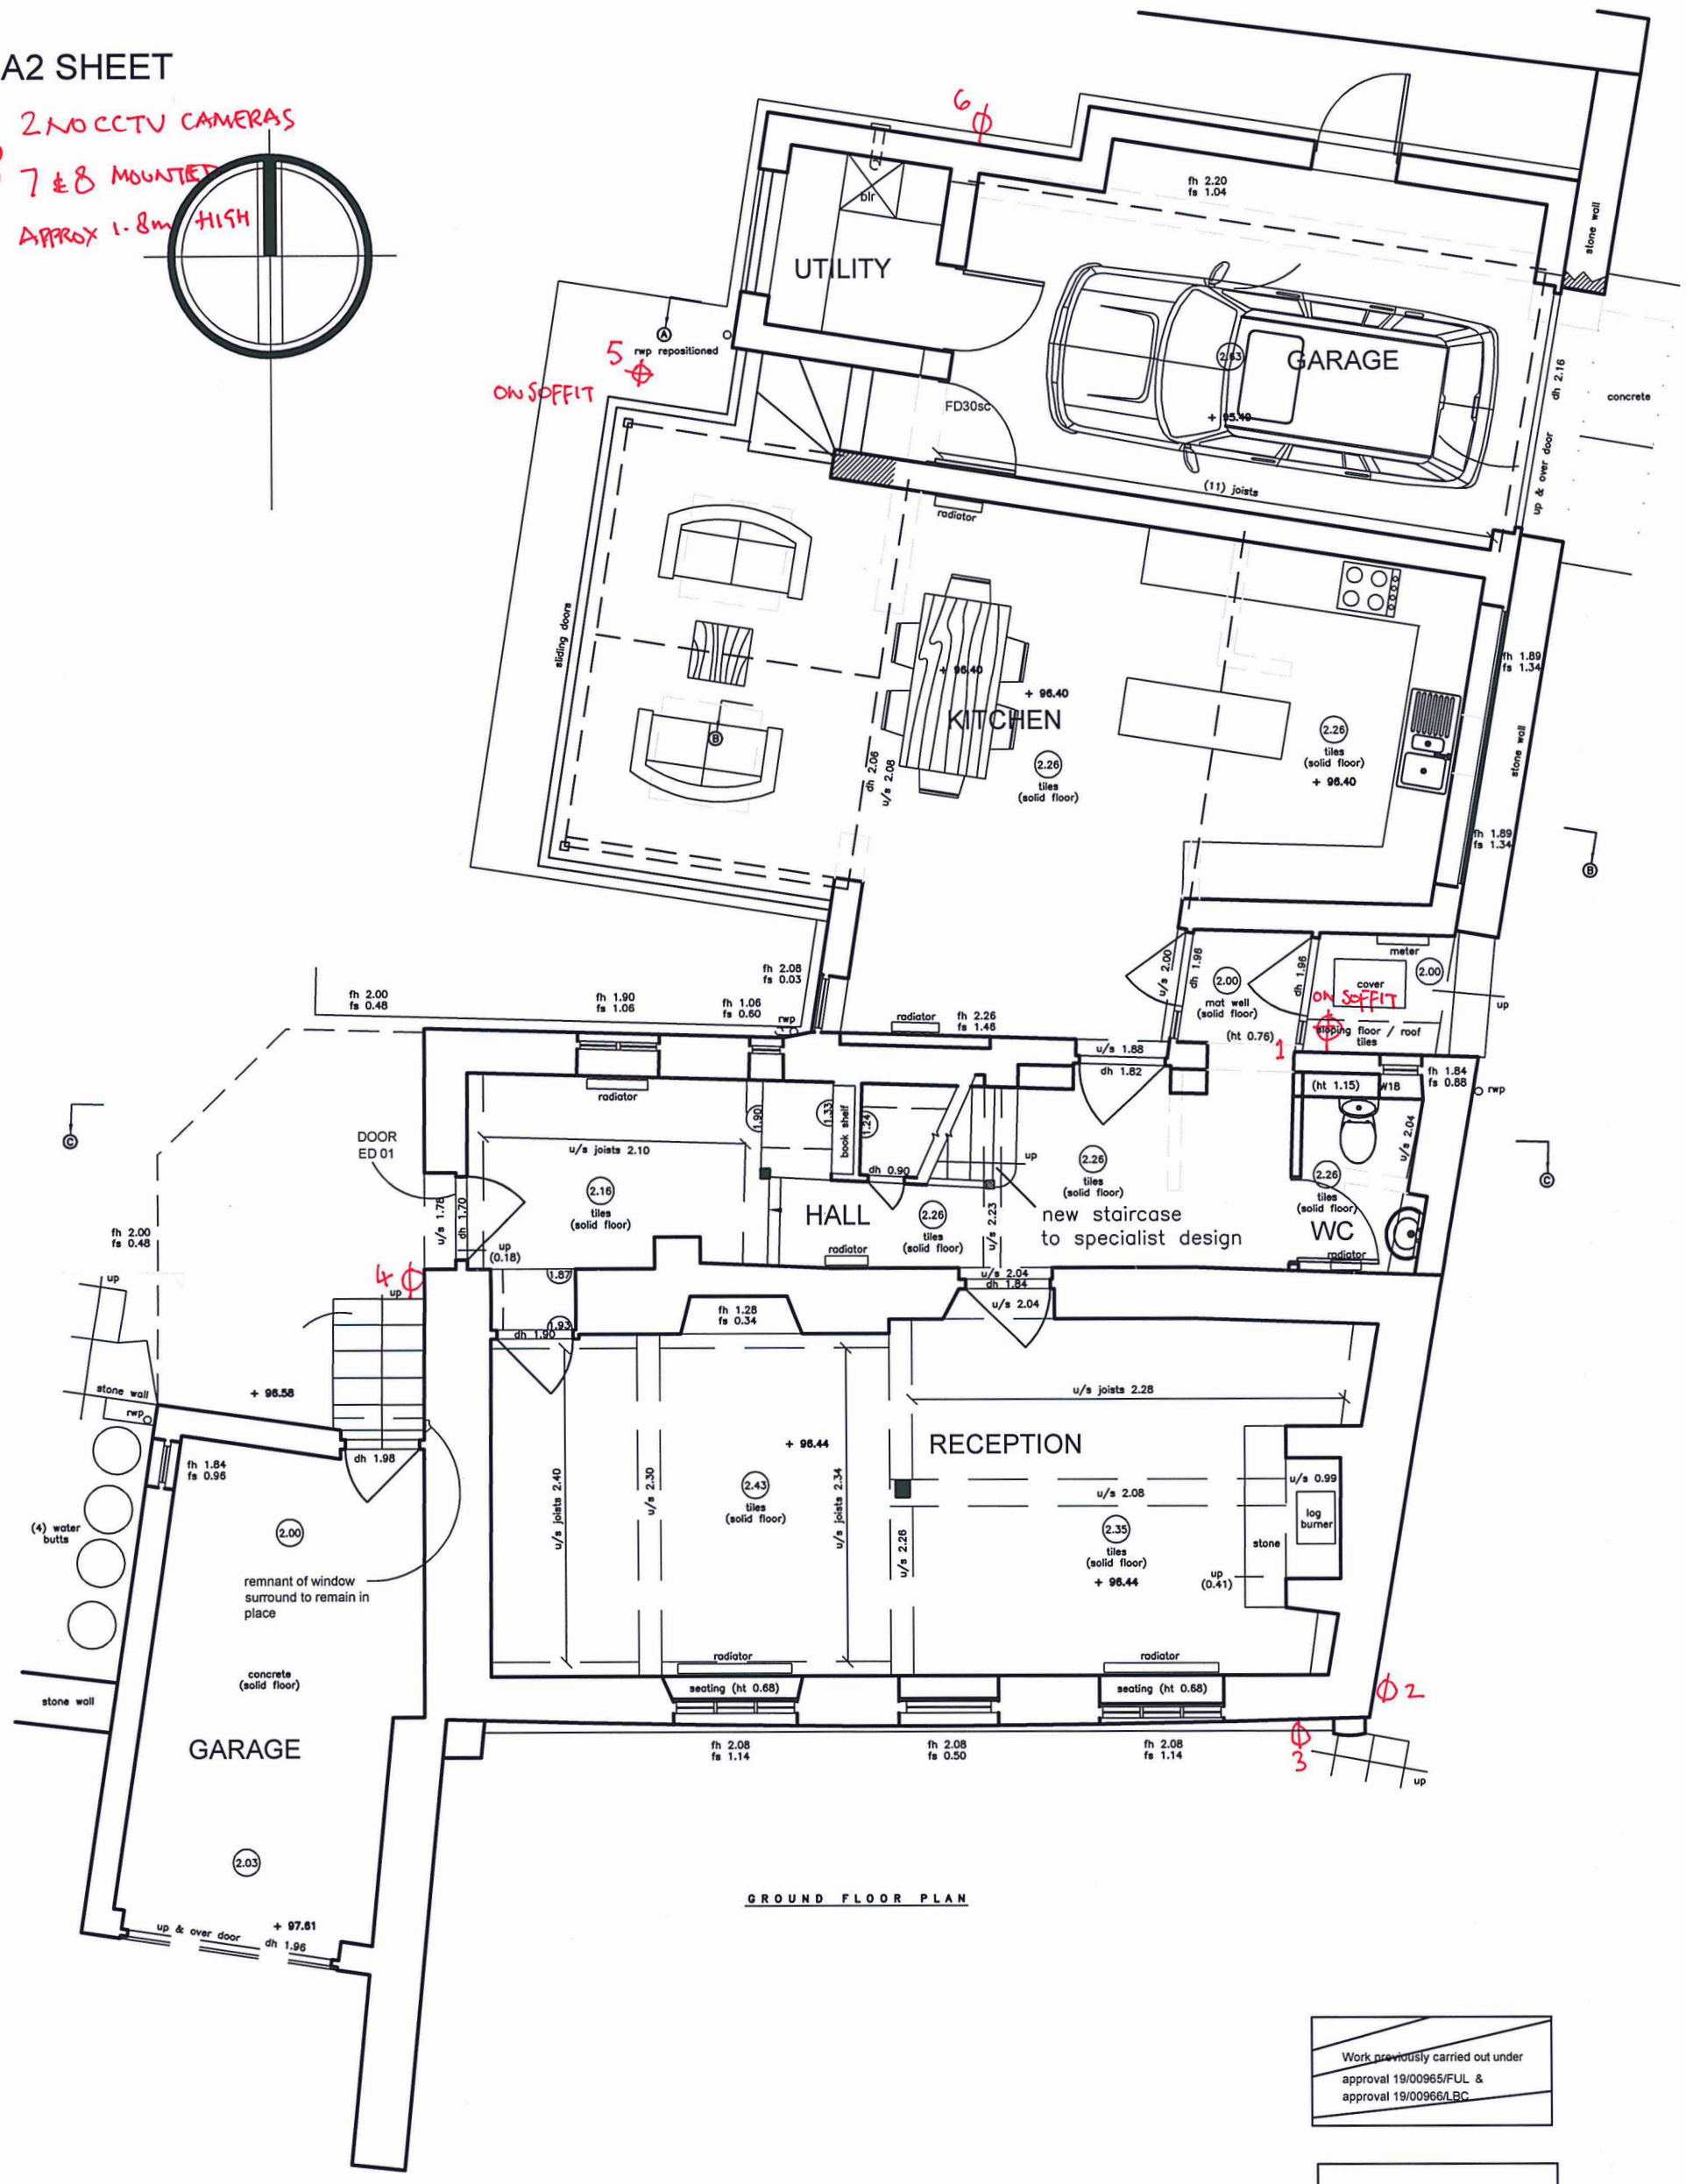

GROUND FLOOR PLAN

Work previously carried out under approval 19/00965/FUL & approval 19/00966/LBC

File Path 1053 workGGuest.02 D

REV E ANNOTAION REMOVED Mar 21
REV D ANNOTAION REMOVED FEB 21
REV C GEN ISSUE 11=20

REV A annotation of proposed window to west reception wall removed May19

A2 drawing printed at A3 scaled to fit

0 5
Metres (1:50)

GENERAL NOTES:

- DO NOT SCALE.
- ALL DIMENSIONS TO BE CHECKED ON SITE AND ANY DISCREPANCIES REPORTED IMMEDIATELY.
- LOCATION OF ALL SERVICES (ABOVE & BELOW GROUND) TO BE FULLY VERIFIED BEFORE COMMENCEMENT.
- DRAWINGS TO BE READ IN CONJUNCTION WITH ALL CONSULTANTS & SPECIALISTS DRAWINGS WHERE RELEVANT AND ANY DISCREPANCY BETWEEN THIS INFORMATION AND OTHER DRAWINGS FORMING PART OF THE CONTRACT TO BE CLARIFIED BEFORE COMMENCEMENT OR ORDERING OF MATERIALS.
- THE COPYRIGHT OF THE DRAWINGS & DESIGN IS THE PROPERTY OF THE COMPANY AND UNAUTHORISED REPRODUCTION IS PROHIBITED.
- ALL ELEMENTS TO BE INSTALLED STRICTLY IN ACCORDANCE WITH MANUFACUTRERS INSTRUCTIONS AND RELEVANT CURRENT LEGISLATION, BUILDING REGULATIONS, BRITISH STANDARDS AND GOOD PRACTICE.

PCA
ARCHITECTS & DESIGNERS
9 High Street, Eynsham, Oxford OX29 4HA
Telephone: 01865 882646 Fax: 01865 883219
email: PCA@PCA-Architects.com

PROJECT TITLE	PUMPKIN COTTAGE, 6 ST.ANDREWS LANE, HEADINGTON, OXFORD
DRAWING TITLE	EXISTING GROUND FLOOR PLAN WITH CCTV POSITIONS
CLIENT	MR & MRS MOUSSA
drawn	PCA
date	11/2020
scale	50
dwg no.	1053 -PL01 E

DWG 1053 CCTV 01