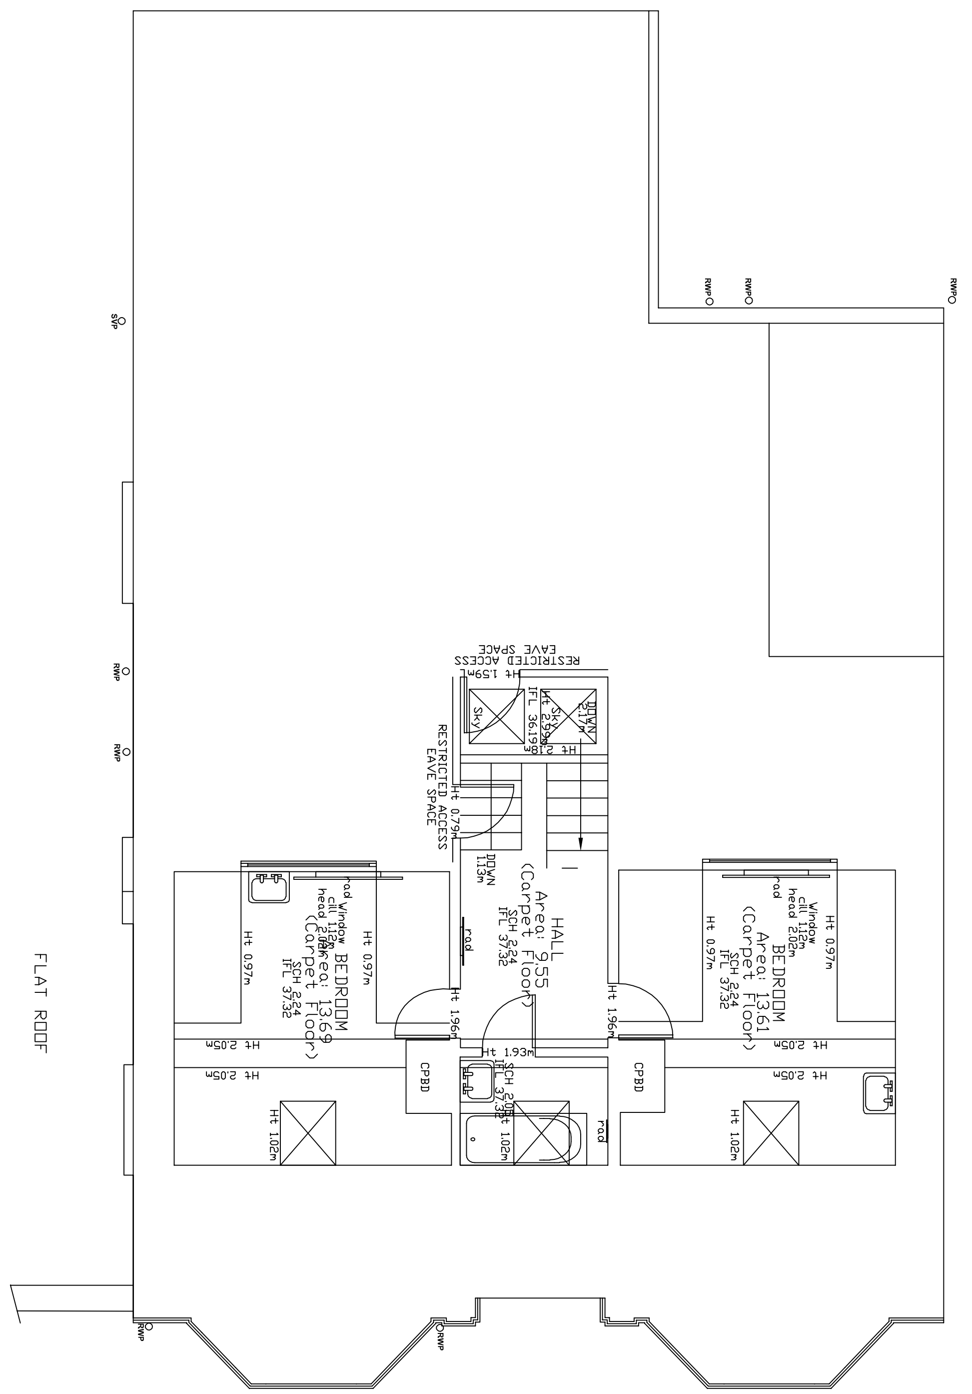

Second Floor Plan

0 5m

MICHAEL SILVERWOOD R.I.B.A.
CHARTERED ARCHITECT
10 Harrow House
Old School Close, Redhill, RH1 2FQ
078855 39367
mikesilverwoodarchitect@yahoo.com
www.michaelsilverwoodriba.co.uk

Drawing :
Existing 2nd Floor Plan

Drawing no: E03

Project :
26 Inglis Rd, Ealing W5 3RL

Scale : 1:100 @ A3
Date : Dec 10 2020

- Rev. /