Note: This drawing is copyright and may not be reproduced or used for any purpose other than that intended without prior written agreement with the designer.
Do not scale for construction purposes.
All dimensions, levels and setting out to be checked on site by the contractor prior to commencement of work.

Ordnance Survey (c) Crown Copyright 2013. All rights reserved. Licence number 100020449

Location Plan
*Scale 1:1250@A3*

0 50m
*scale bar*

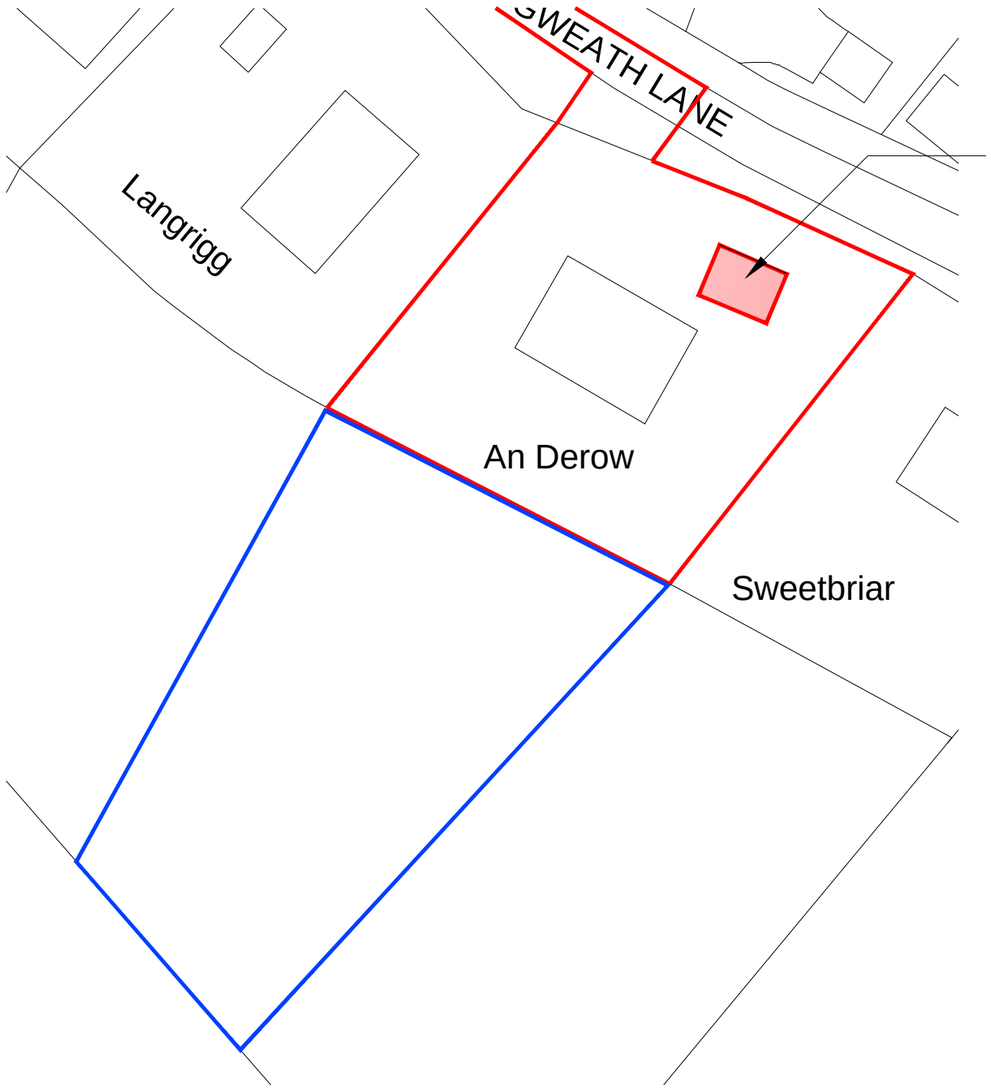


Existing Block Plan
*Scale 1:500@A3*

0 25m
*scale bar*

NORTH

**PLANNING ISSUE**

| | | | |
|---|---|---|---|
| A | 03.06.21 | General note amended 'Do not scale for construction purposes' | SJ |

**Jewell & Co.**
architectural services
Tara, Langweath Lane, Mawgan, Helston, Cornwall TR12 6AX
Tel: 01326 221836
email: jewell.72@btinternet.com

**Client**
Mr & Mrs Bernard

**Project**
An Derow, Langweath Lane,
Mawgan, Helston, Cornwalll, TR12 6AX

**Alterations to existing garage / workshop to form new pitched roof, storage, studio / office and ancillary accommodation for the purposes incidental to the enjoyment of the dwelling**

**Drawing title**
Location Plan and Existing Block Plan

| Scale | Date |
|---|---|
| as shown | 11.03.21 |

| Job no | Drawing no | Rev |
|---|---|---|
| 1233 | 01 | A |