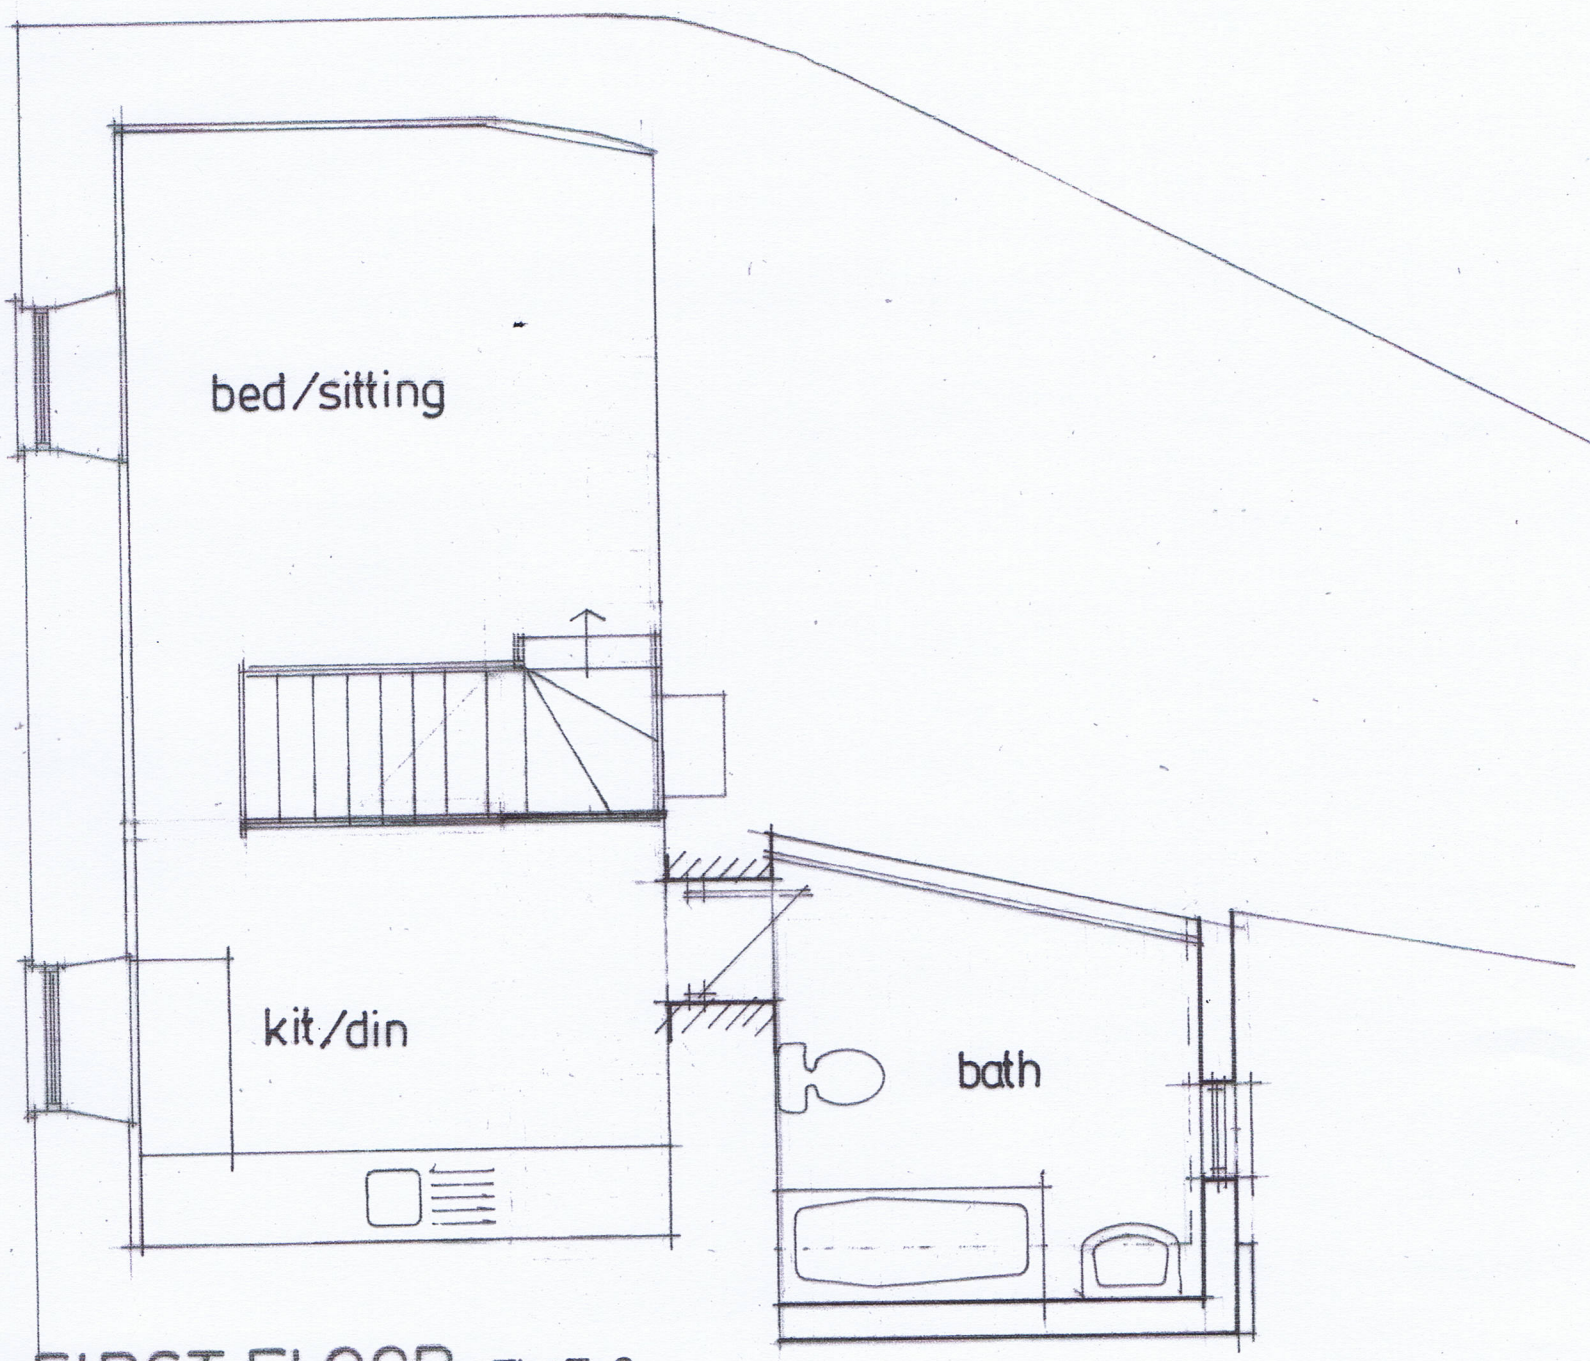

FIRST FLOOR FLAT 2.

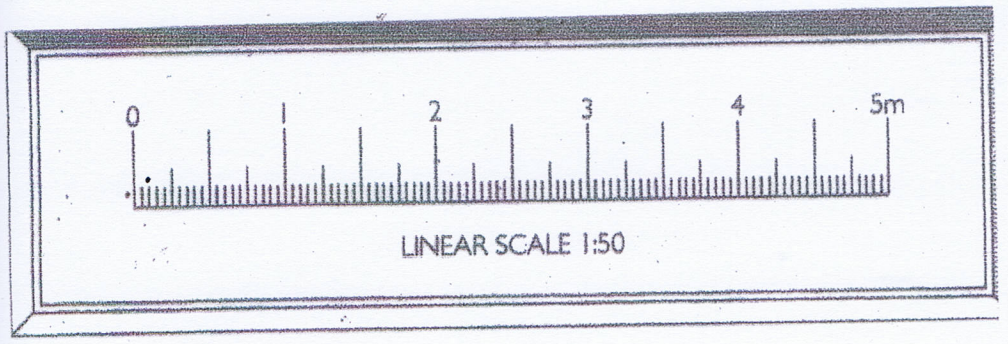

A 03/05/21

Conversion of Existing Dwelling into Two Flats, 1 Tolcarne Street, Camborne TR14 8JH

SCALE: 1 : 50 @ A3
DATE: September 2020

PROPOSED FIRST FLOOR

LTC Builders (Lee Miles),
9a Old Mill Lane, Camborne TR14 0DX

DRAWING No: **2356 . 06**
A

John C. King, M.C.I.A.T., 63 Bosvean Road, Shortlanesend, TRURO TR4 9DX.
Tel: 01872 260810 - Email: john_king2@btconnect.com
MEMBER OF THE CHARTERED INSTITUTE OF ARCHITECTURAL TECHNOLOGISTS