This drawing is not to be scaled.
Use figured dimensions only.
Read in conjunction with allrelevant Consultants' drawings and specifications.
The Contractor should check all dimensions on site prior to fabrication and report any discrepancies to the Architect.
This drawing is copyright and it must not be reproduced without prior written agreement.

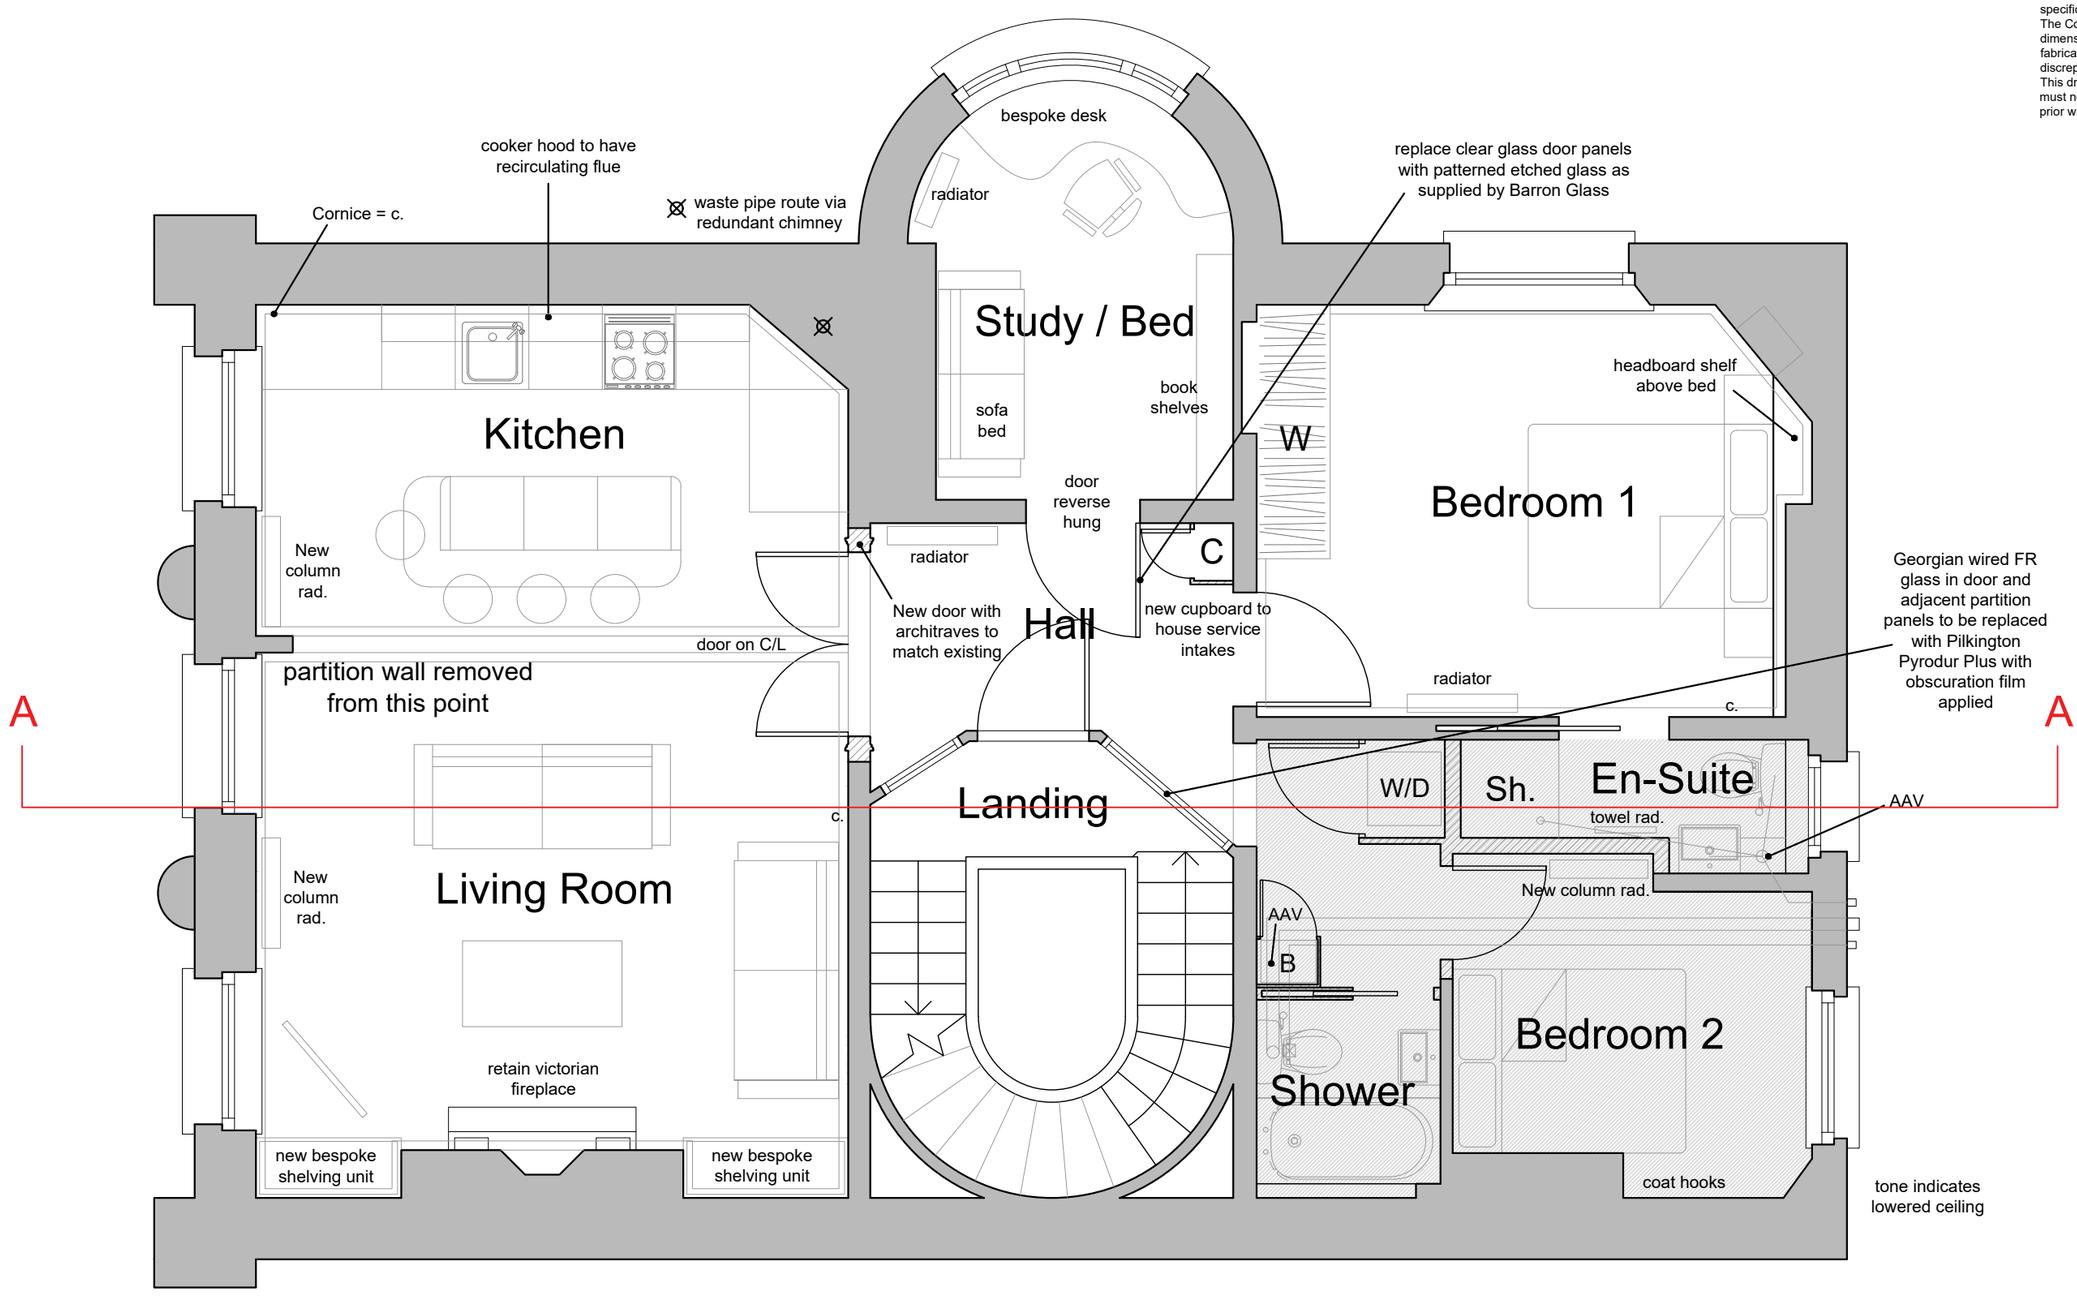

0M 1M 2M 3M 4M 5M

FOR STATUTORY APPLICATIONS ONLY YOU MAY SCALE THIS DRAWING

rev.	date	
C	090621	Proposed section
B	250521	Minor layout and detail amendments
A	240521	Minor layout amendments

client: Mr & Mrs Trafford

job title: Flat 4, 32 Brunswick Terrace, Hove

drawing title: Floor Plan as Proposed

scale	date	drawn by
1:50@ A3	27.01.21	RG
job no.	drawing no.	revision
210101	P1	C

dk. architects
9 Hove Park Villas
HOVE
East Sussex
BN3 6HP
Tel 01273 823980
Fax 01273 823356

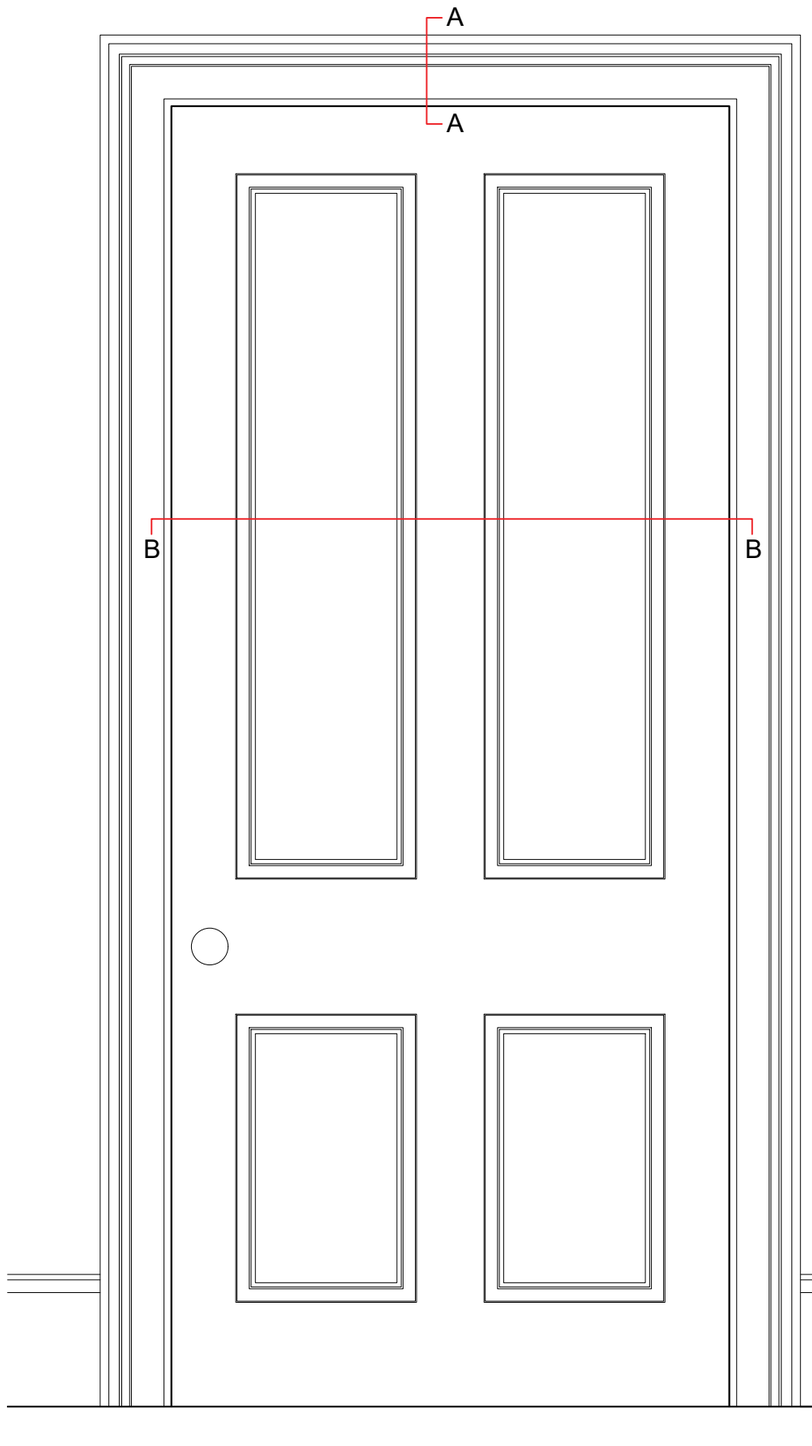

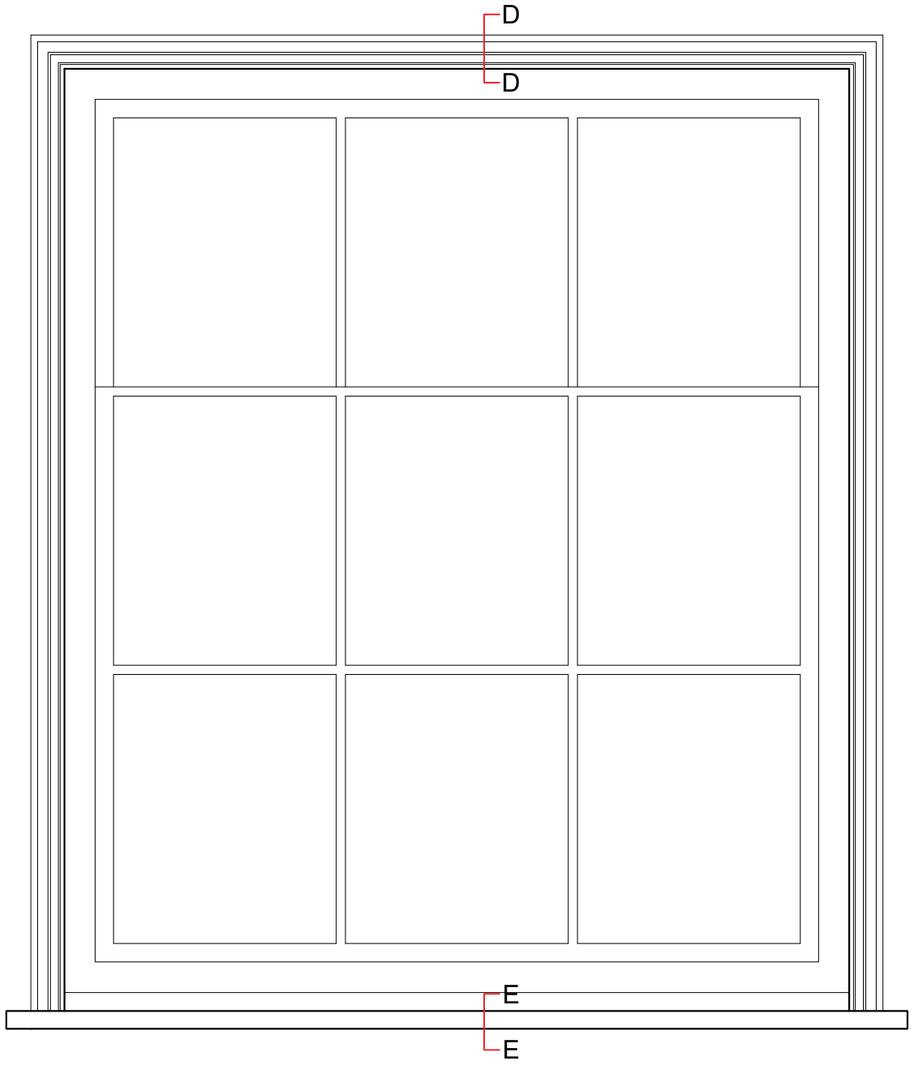

This drawing is not to be scaled.
Use figured dimensions only.
Read in conjunction with allrelevant Consultants' drawings and specifications.
The Contractor should check all dimensions on site prior to fabrication and report any discrepancies to the Architect.
This drawing is copyright and it must not be reproduced without prior written agreement.

0m 200mm 400mm 600mm 800mm 1000mm

For Statutory applications only you may scale this drawing

rev.	date	
C	090621	Proposed section
B	250521	Minor layout and detail amendments
A	240521	Minor layout amendments

client
Mr & Mrs Trafford

job title
Flat 4, 32 Brunswick Terrace, Hove

drawing title
Details 1 of 4

scale	date	drawn by
1:10@ A3	27.01.21	RG
job no.	drawing no.	revision
210101	P2	C

dk. architects
9 Hove Park Villas
HOVE
East Sussex
BN3 6HP
Tel 01273 823980
Fax 01273 823356

This drawing is not to be scaled.
Use figured dimensions only.
Read in conjunction with allrelevant Consultants' drawings and specifications.
The Contractor should check all dimensions on site prior to fabrication and report any discrepancies to the Architect.
This drawing is copyright and it must not be reproduced without prior written agreement.

Standard Door Architrave

Section A-A at 1:2

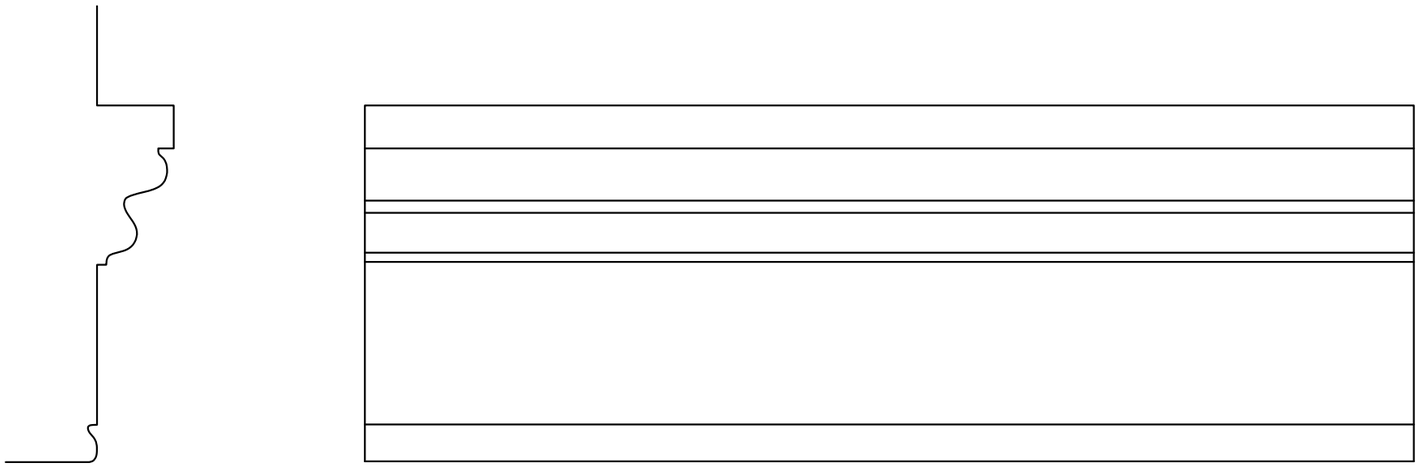

Standard Door

Section B-B at 1:5

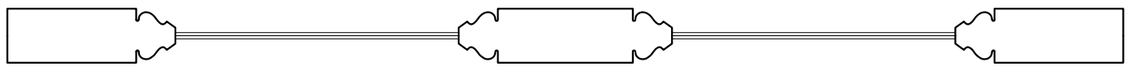

Section B-B at 1:2

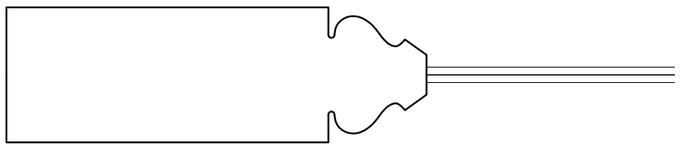

rev.	date	
C	090621	Proposed section
B	250521	Minor layout and detail amendments
A	240521	Minor layout amendments

client: Mr & Mrs Trafford

job title: Flat 4, 32 Brunswick Terrace, Hove

drawing title: Details 2 of 4

scale	date	drawn by
Various	27.01.21	RG

job no.	drawing no.	revision
210101	P3	C

dk. architects
9 Hove Park Villas
HOVE
East Sussex
BN3 6HP
Tel 01273 823980
Fax 01273 823356

This drawing is not to be scaled.
Use figured dimensions only.
Read in conjunction with allrelevant Consultants' drawings and specifications.
The Contractor should check all dimensions on site prior to fabrication and report any discrepancies to the Architect.
This drawing is copyright and it must not be reproduced without prior written agreement.

Skirting Board

Section C-C at 1:2

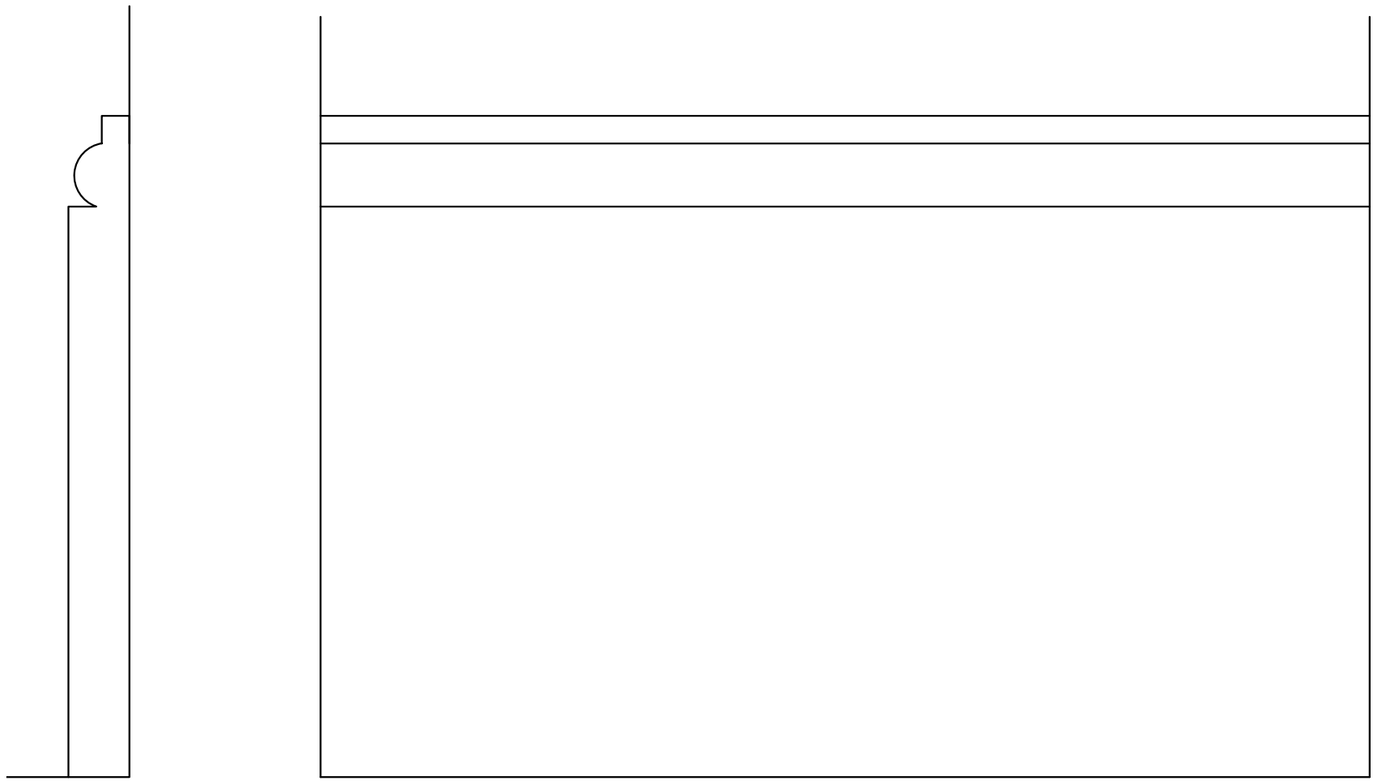

Standard Window Sill

Section E-E at 1:2

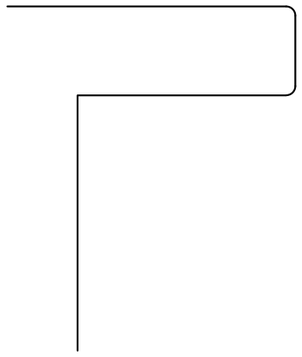

Standard Window Architrave

Section D-D at 1:2

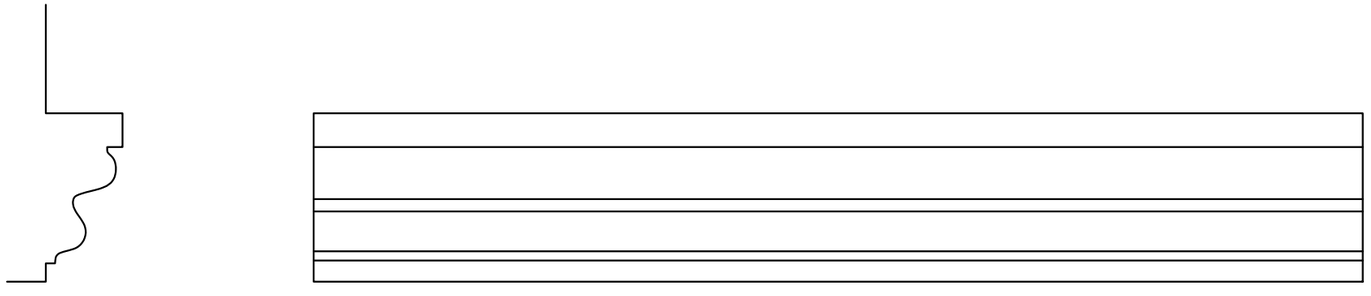

rev.	date	
C	090621	Proposed section
B	250521	Minor layout and detail amendments
A	240521	Minor layout amendments

client: Mr & Mrs Trafford

job title: Flat 4, 32 Brunswick Terrace, Hove

drawing title: Details 3 of 4

scale	date	drawn by
Various	27.01.21	RG

job no.	drawing no.	revision
210101	P4	C

dk. architects
9 Hove Park Villas
HOVE
East Sussex
BN3 6HP
Tel 01273 823980
Fax 01273 823356

This drawing is not to be scaled.
Use figured dimensions only.
Read in conjunction with allrelevant Consultants' drawings and specifications.
The Contractor should check all dimensions on site prior to fabrication and report any discrepancies to the Architect.
This drawing is copyright and it must not be reproduced without prior written agreement.

New Double Doors & Cornice

Elevation at 1:20

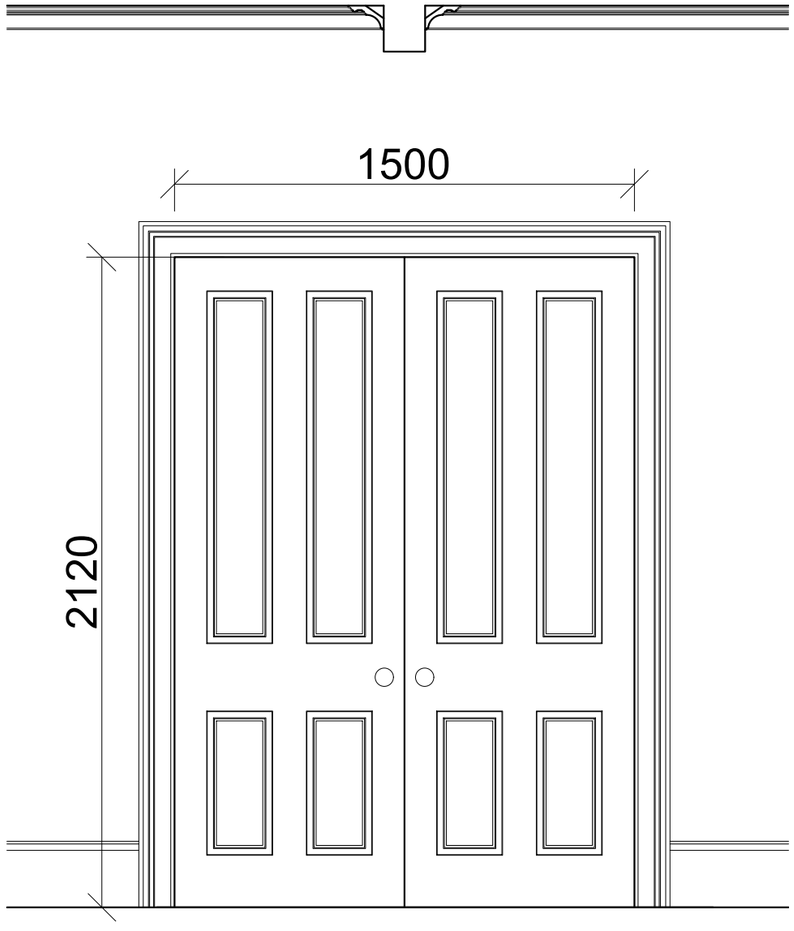

Cornice at 1:2

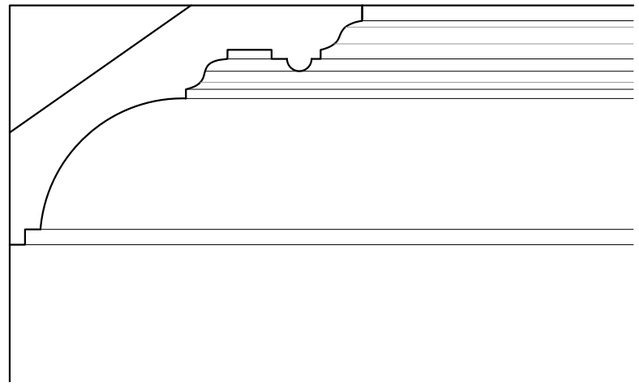

Plan at 1:20

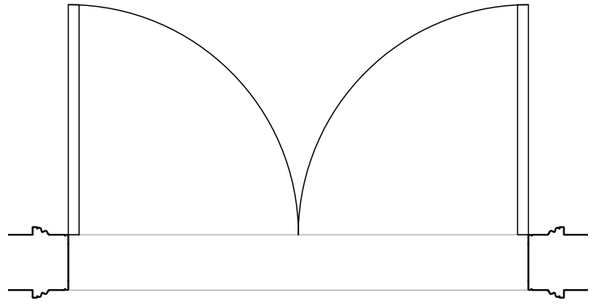

rev.	date	
C	090621	Proposed section
B	250521	Minor layout and detail amendments
A	240521	Minor layout amendments

client: Mr & Mrs Trafford

job title: Flat 4, 32 Brunswick Terrace, Hove

drawing title: Details 4 of 4

scale	date	drawn by
Various	27.01.21	RG
job no.	**drawing no.**	**revision**
210101	P5	C

dk. architects
9 Hove Park Villas
HOVE
East Sussex
BN3 6HP
Tel 01273 823980
Fax 01273 823356

This drawing is not to be scaled.
Use figured dimensions only.
Read in conjunction with allrelevant Consultants' drawings and specifications.
The Contractor should check all dimensions on site prior to fabrication and report any discrepancies to the Architect.
This drawing is copyright and it must not be reproduced without prior written agreement.

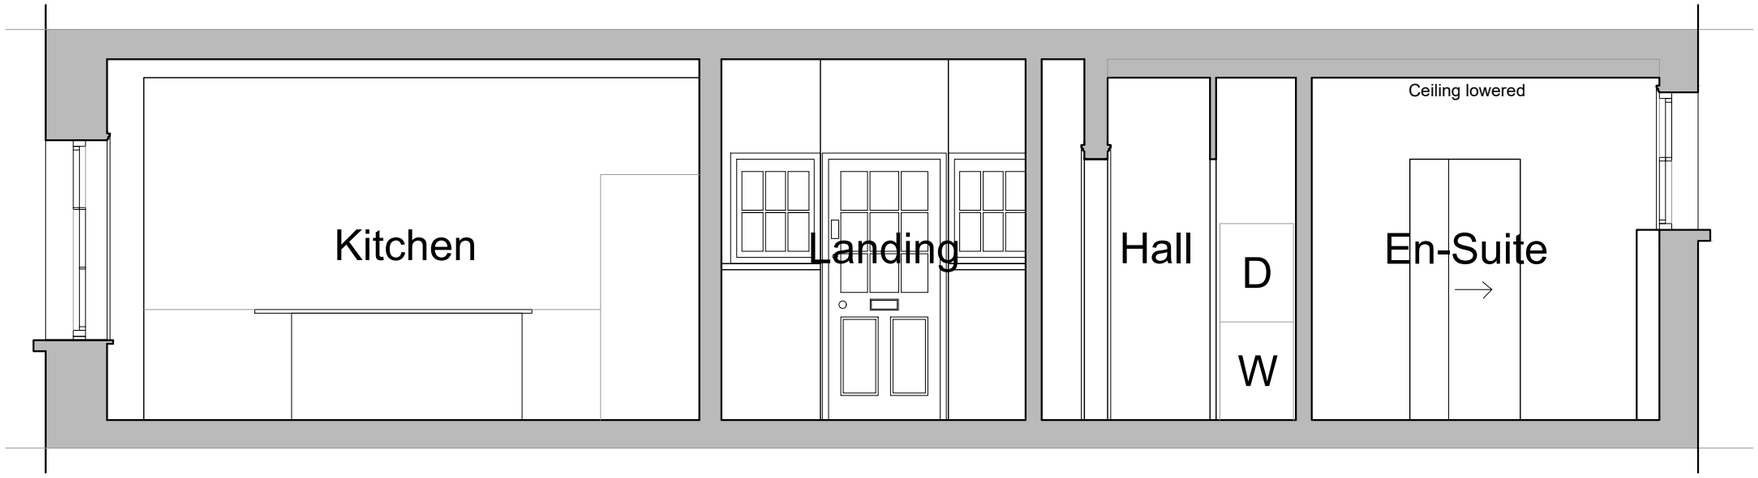

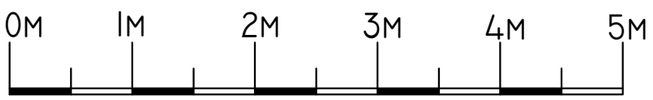

FOR STATUTORY APPLICATIONS ONLY YOU MAY SCALE THIS DRAWING

rev.	date	
C	090621	Proposed section
B	250521	Minor layout and detail amendments
A	240521	Minor layout amendments

client: Mr & Mrs Trafford

job title: Flat 4, 32 Brunswick Terrace, Hove

drawing title: Section A-A as Proposed

scale	date	drawn by
1:50@ A3	27.01.21	RG
job no.	drawing no.	revision
210101	P6	C

dk. architects
9 Hove Park Villas
HOVE
East Sussex
BN3 6HP
Tel 01273 823980
Fax 01273 823356