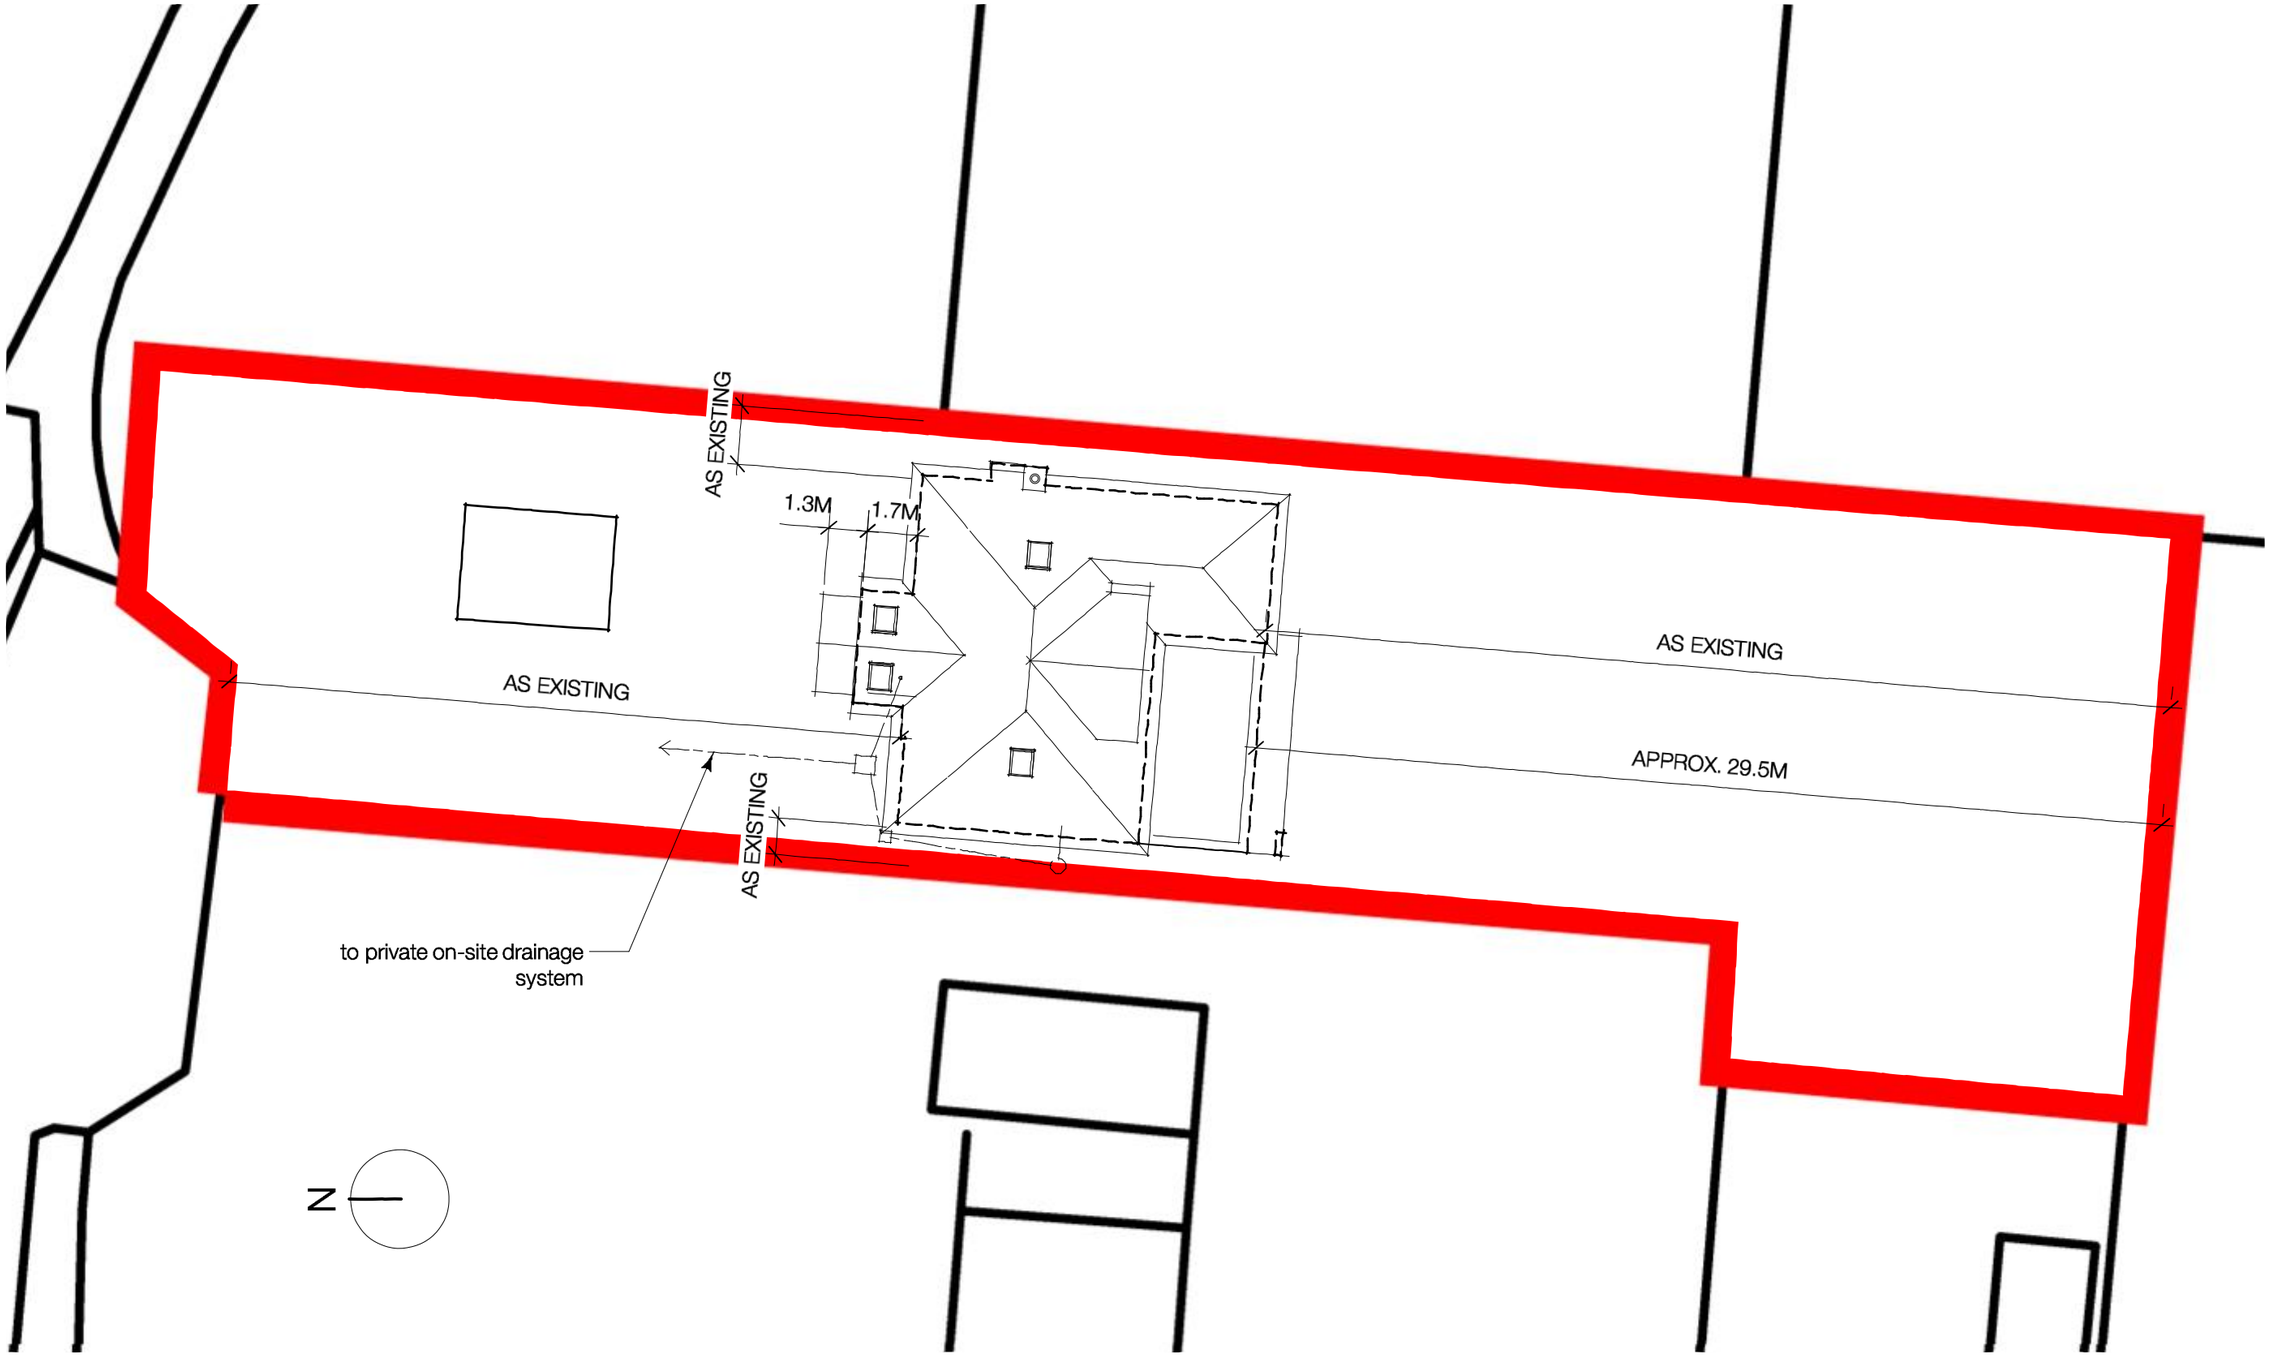

PROPOSED SITE + BLOCK PLAN DRWG No. 4SC.02 SCALE 1:200 @ A3 DRAWN: D. GRIFFIN

4, SELDON CLOSE, WINCHESTER

EXTENSIONS ALTERATIONS