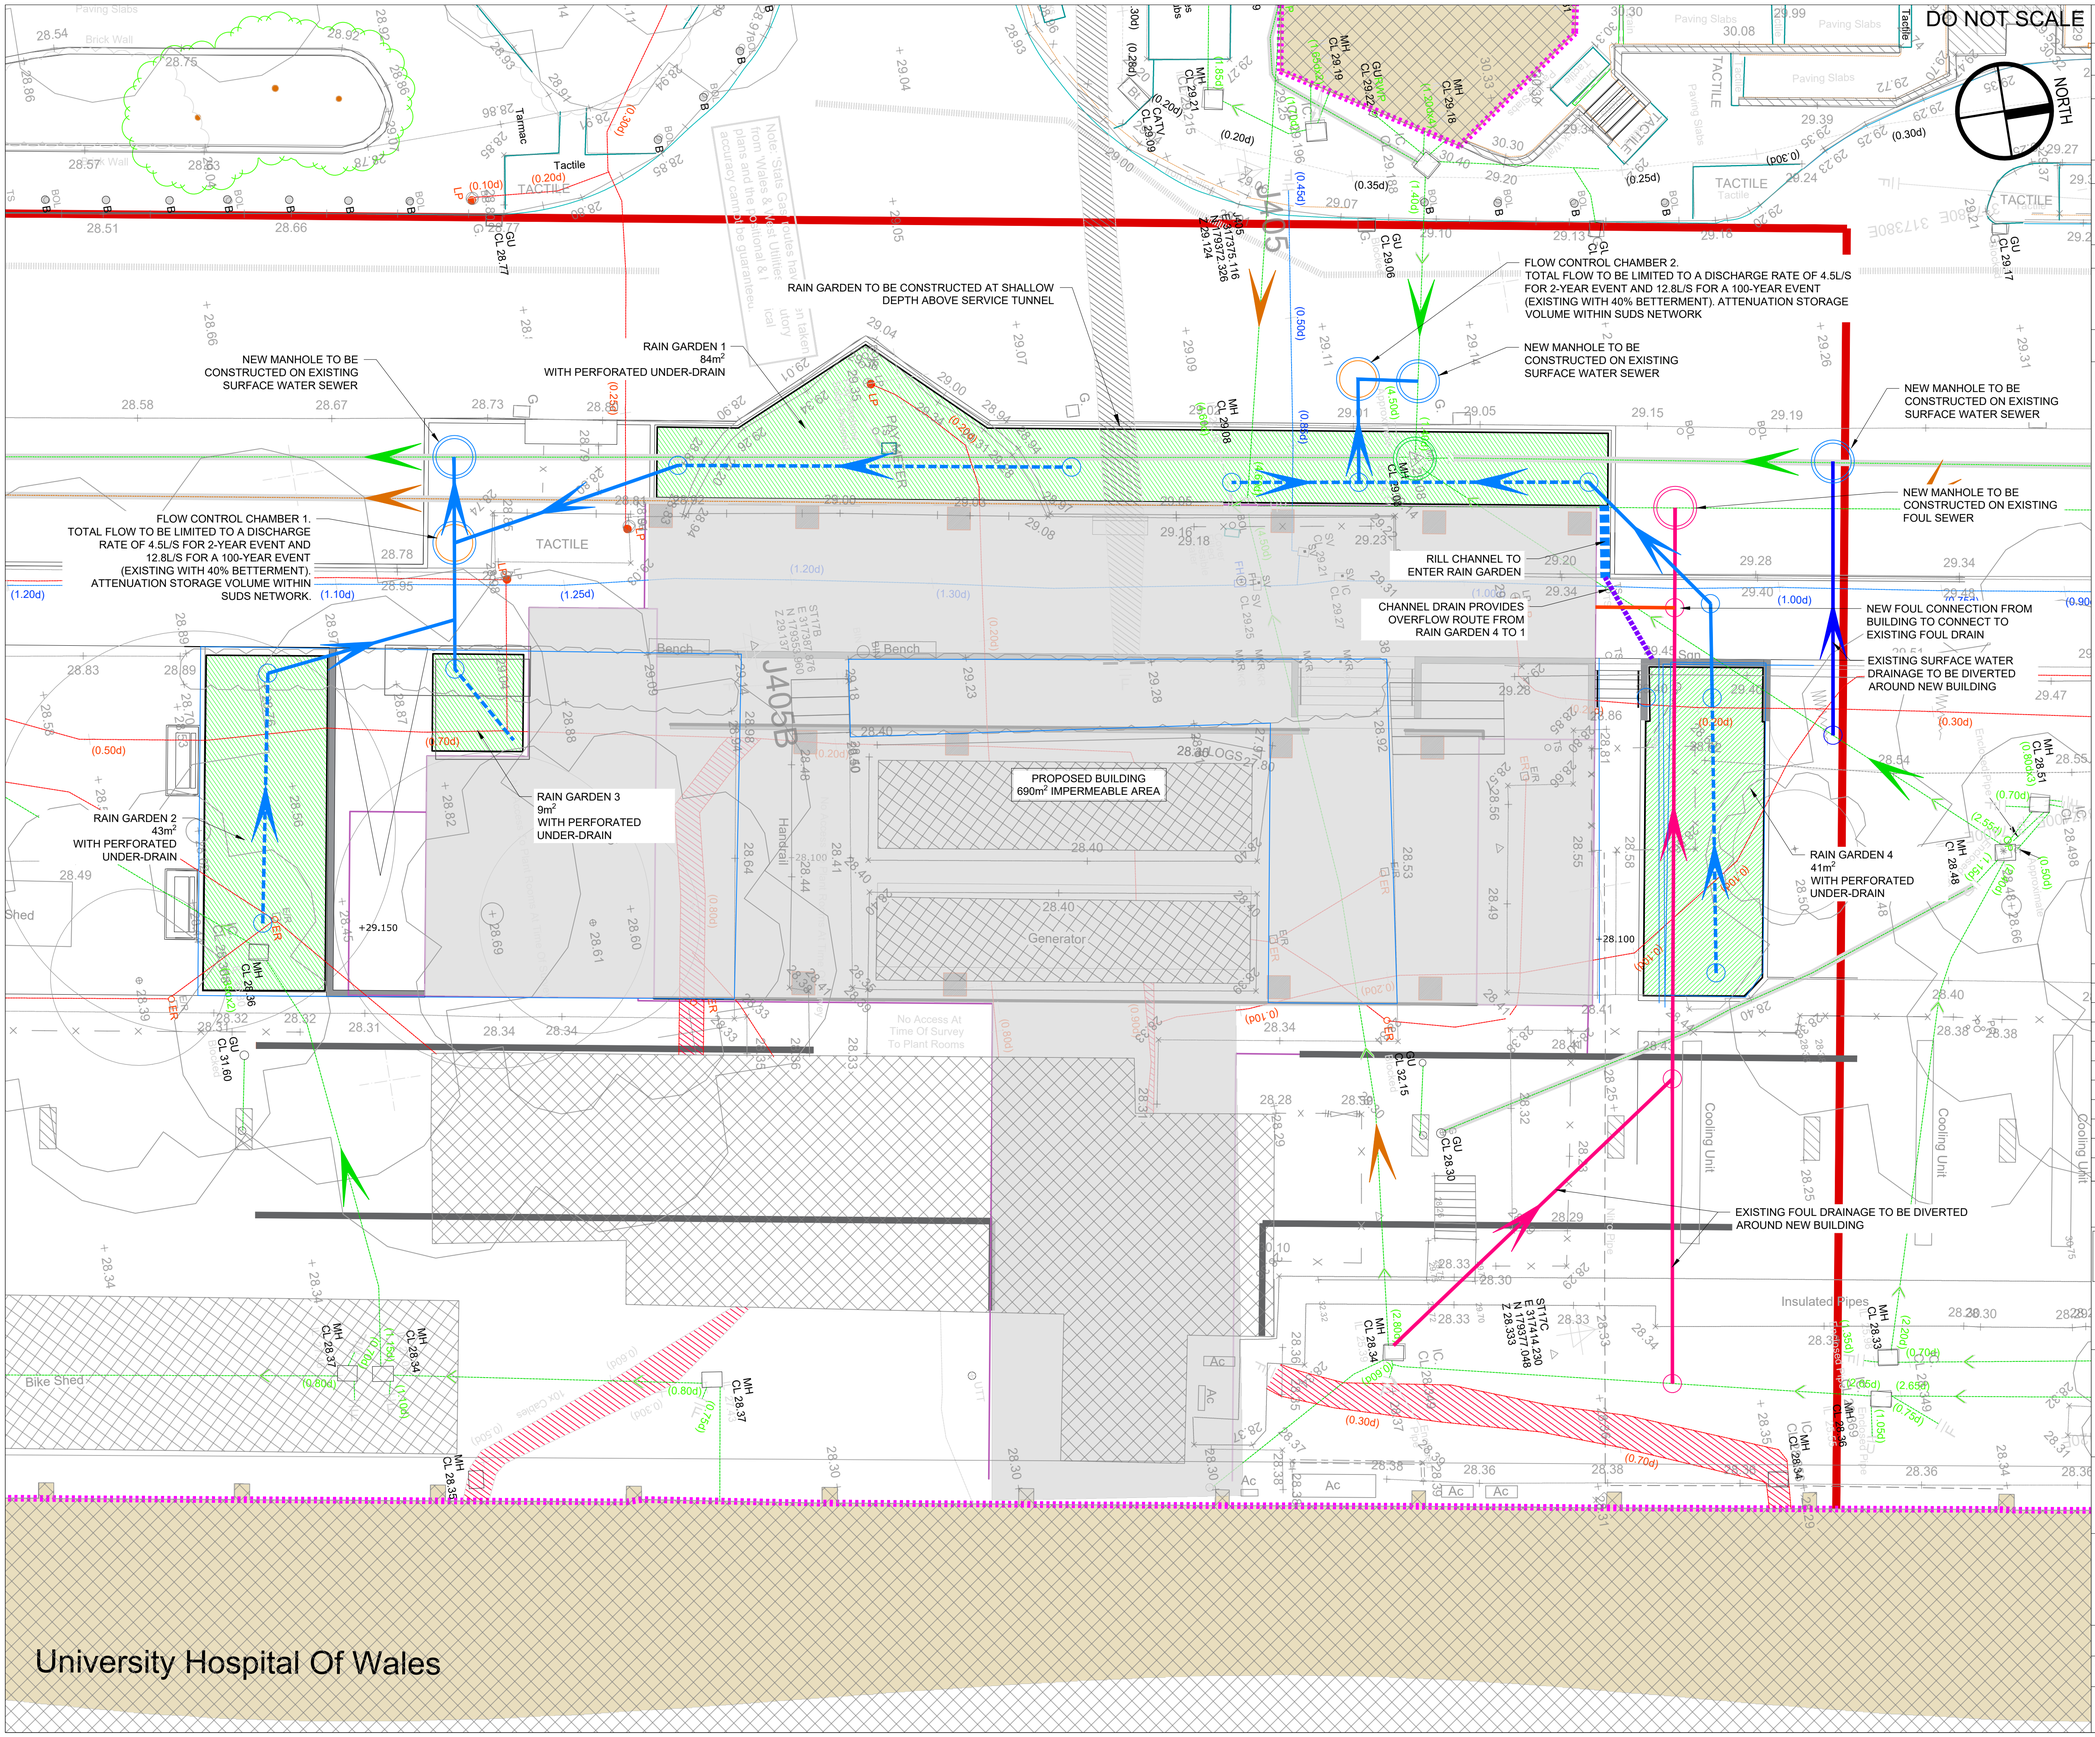

SAFETY, HEALTH AND ENVIRONMENTAL INFORMATION

In addition to the hazards/risks normally associated with the types of work detailed on this drawing, note the following:

CONSTRUCTION

1. SERVICE DUCT/TUNNEL CLOSE TO PROPOSED WORKS.

MAINTENANCE/CLEANING

DECOMMISSIONING/DEMOLITION

It is assumed that all works will be carried out by a competent contractor working, where appropriate, to an approved method statement

NOTES:

1. ALL DIMENSIONS IN MILLIMETRES UNLESS OTHERWISE STATED.
2. ALL LEVELS ARE IN mAOD UNLESS OTHERWISE STATED.
3. THERE MAY BE OTHER BURIED SERVICES IN THE VICINITY OF THE WORKS WHICH ARE NOT SHOWN ON THE DRAWING. IT IS THE CONTRACTOR'S RESPONSIBILITY TO OBTAIN SERVICE RECORDS AND/OR SURVEY THE SITE AREA TO CONFIRM POSITIONS PRIOR TO UNDERTAKING ANY EXCAVATION WORK IN THE VICINITY.
4. CONSTRUCTION OF THE FOUL DRAINAGE AND CONNECTION TO THE EXISTING NETWORK AND/OR DCWW SEWERS IS SUBJECT TO SECTION 106 APPROVAL BY THE SEWERAGE UNDERTAKER. NO CONNECTIONS SHALL BE MADE UNTIL THIS IS IN PLACE AND INSPECTION DATE HAS BEEN AGREED.
5. SURFACE WATER DRAINAGE DESIGN IS SUBJECT TO SUDS APPROVAL BODY (SAB) APPROVAL.
6. THE POSITIONS AND EXTENTS OF RAIN GARDENS IS SUBJECT TO CHANGE AND COORDINATION WITH OTHER DISCIPLINES' DESIGNS DURING LATER STAGES OF THE DESIGN.

KEY

EXISTING:
- BUILDINGS/STRUCTURES
- SURFACE WATER SEWER
- FOUL SEWER
- WATER MAIN
- ELECTRICITY CABLES
- UTILITY TRENCH

PROPOSED:
- SURFACE WATER DRAIN
- FOUL WATER DRAIN
- SURFACE WATER DIVERSION
- FOUL WATER DIVERSION

Rev.	Date	Description	By	Chk'd	App'd
P02	25/05/2021	PLANNING ISSUE	SF	TR	TD
P01	31/03/2020	RIBA STAGE 2 - DRAINAGE STRATEGY	SF	TR	TD

Drawing Status: **FOR INFORMATION**

Suitability: **S0**

SNC·LAVALIN ATKINS Member of the SNC-Lavalin Group

2nd Floor, 2 Capital Quarter, Tyndall Street, Cardiff CF10 4BZ

Tel: +44 (0)29 2048 5159

www.atkinsglobal.com

Copyright © Atkins Limited (2020)

Client

Project Title: MAJOR TRAUMA AND VASCULAR HYBRID THEATRE UNIVERSITY HOSPITAL WALES

Drawing Title: PROPOSED DRAINAGE LAYOUT PLAN

Scale	Designed	Drawn	Checked	Authorised
1:200	SF	SF	TR	TD
Original Size: A1	Date: 30/03/20	Date: 30/03/20	Date: 04/04/20	Date: 04/04/20

Drawing Number: MTVH-ATK-VX-XX-DR-D-8200

Revision: P02