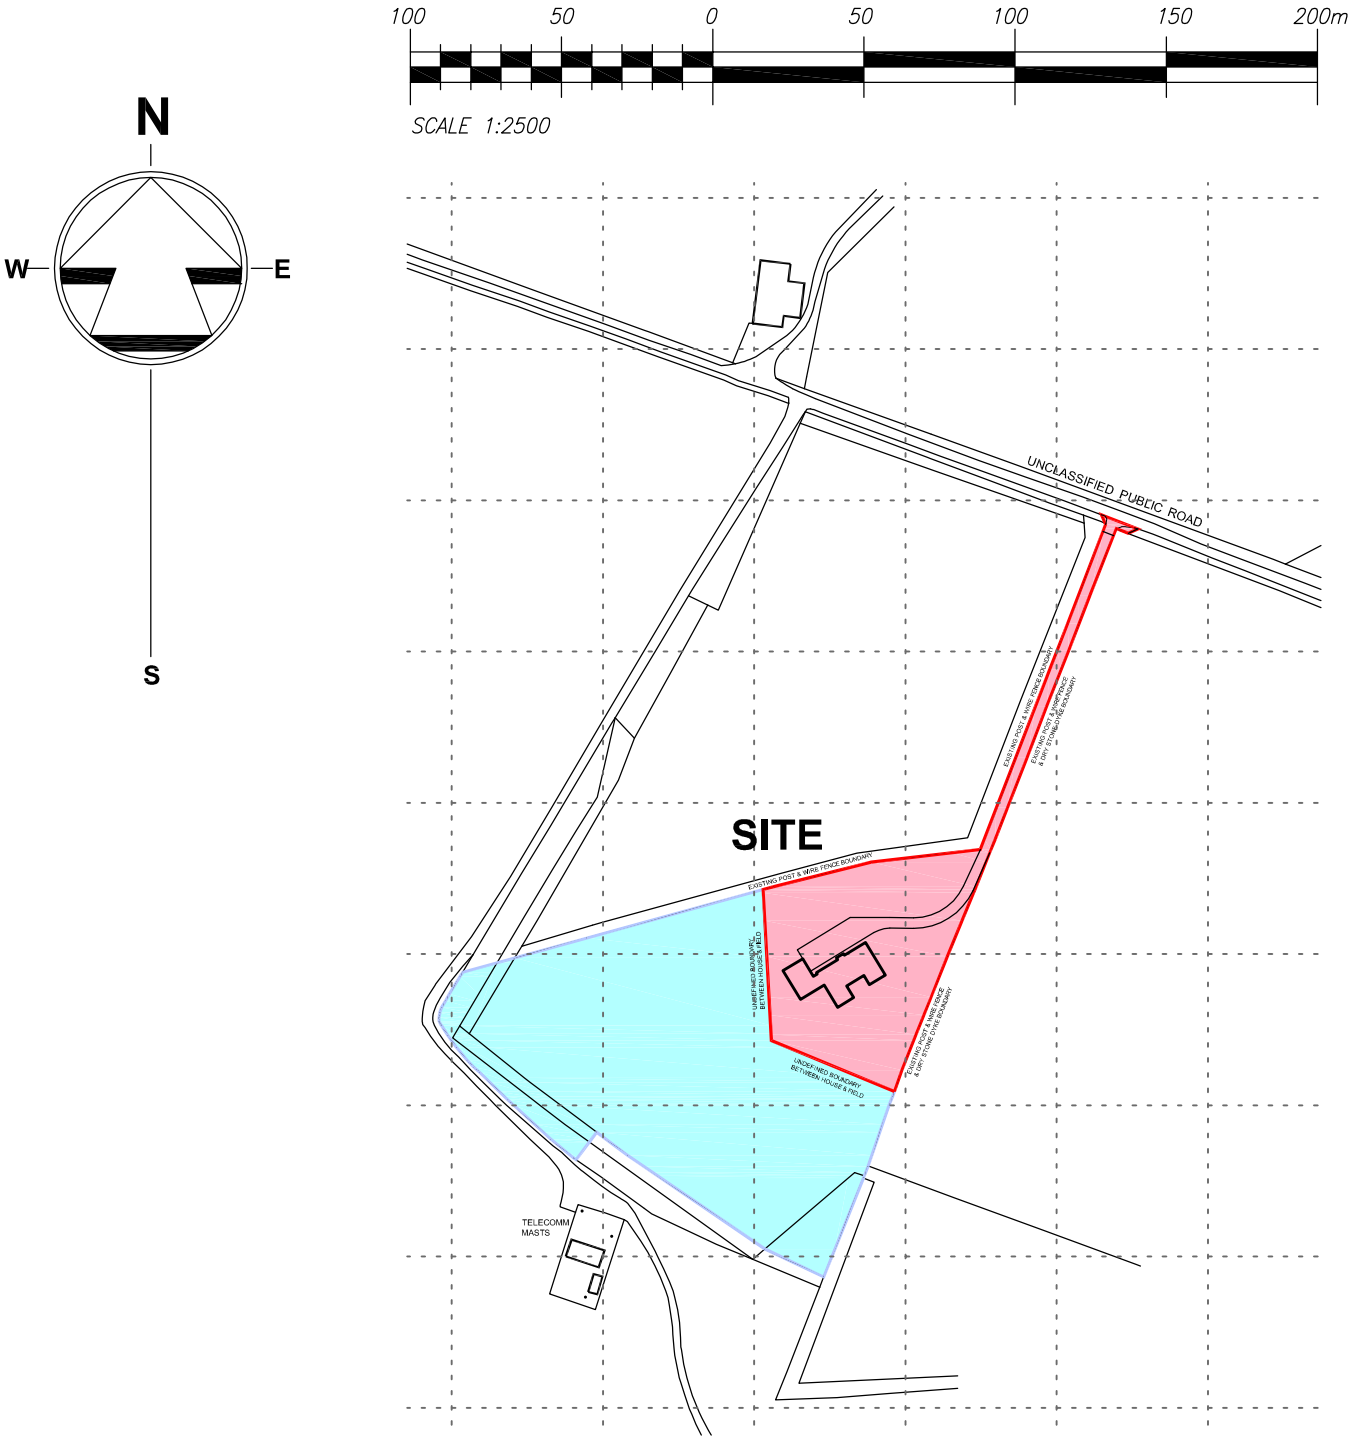

LOCATION PLAN SCALE 1 : 2 5 0 0

Ordnance Survey (c) Crown Copyright 2021.
All rights reserved. Licence number 100022432