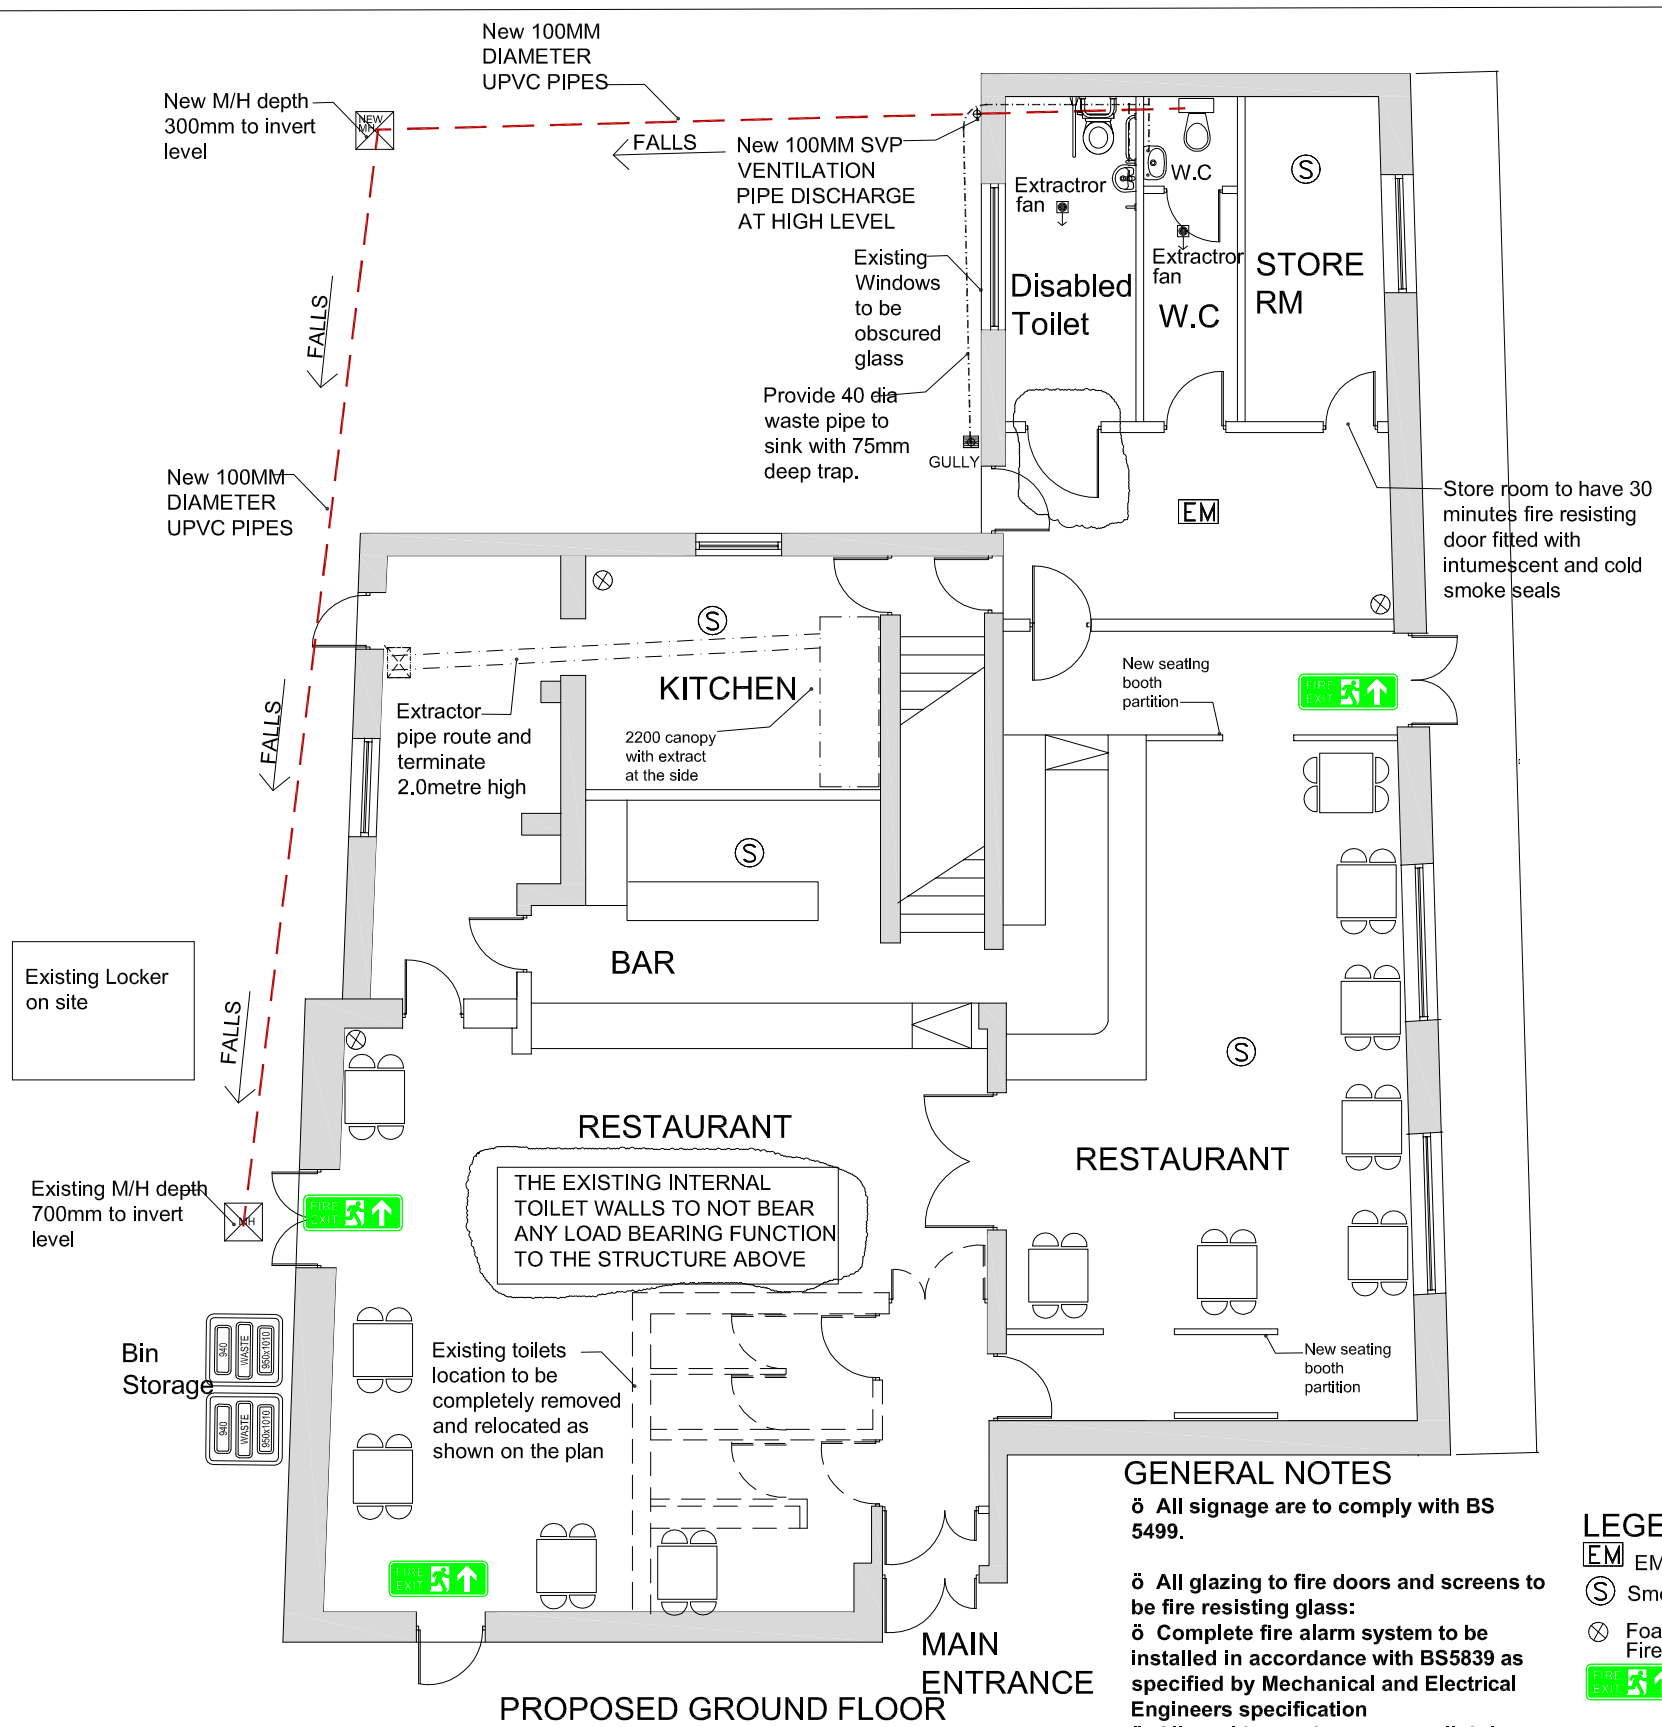

PROPOSED GROUND FLOOR PLAN SCALE 1:100

GENERAL NOTES

- All signage are to comply with BS 5499.
- All glazing to fire doors and screens to be fire resisting glass:
- Complete fire alarm system to be installed in accordance with BS5839 as specified by Mechanical and Electrical Engineers specification
- All corridors to have escape lighting to comply with BS 5266: part1.
- No locks to be installed on finally escape doors

LEGEND

EM EM Light
Ⓢ Smoke Detector
⊗ Foam Fire Extinguisher
FIRE EXIT

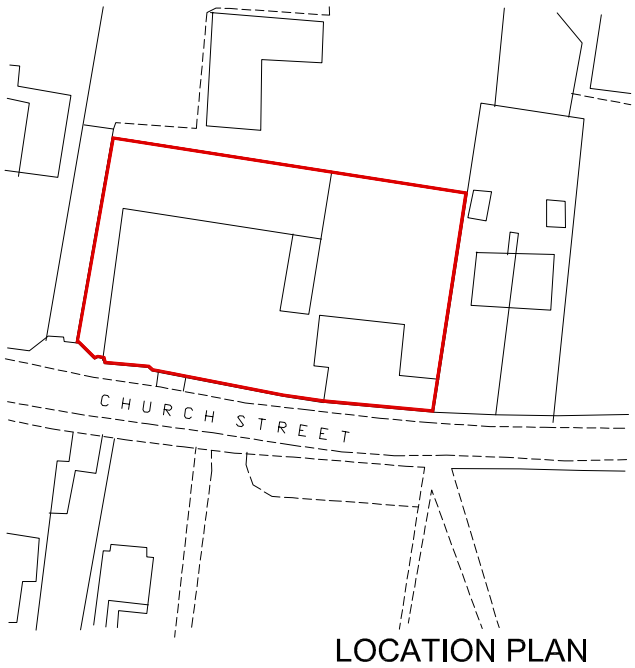

LOCATION PLAN
SCALE 1:1250

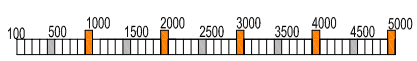

Scale Bar

Revision	Description	Date
A	DRAWING REVISED	22-5-2021
-	-	
	-	

SD Designs (UK) Ltd
Design & Architectural Consultant
38 Fields Park Crescent
Chadwell Heath, Romford RM6 5AP
T: 020 8597 7633 M: 077 9240 5219
E-mail :S.dossery@ntlworld.com
Web-sddesigns-romford.co.uk

CLIENT	MR KAHIR SHAH	DATE	APRIL 2021
ADDRESS	14 CHURCH STREET FORDHAM CB7 5NJ	SCALE	1:100
TITLE	PROPOSED GROUND FLOOR PLAN	JOB No	GA 1001
		DWG No	A (X)