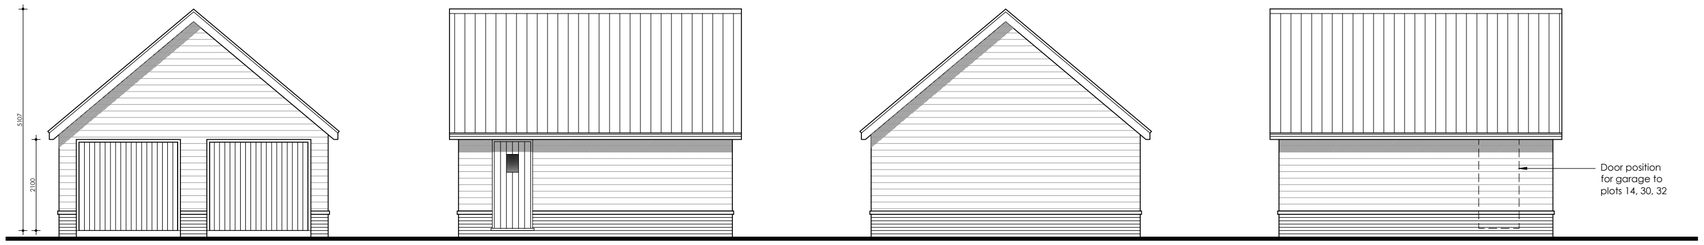

Front Side Rear Side

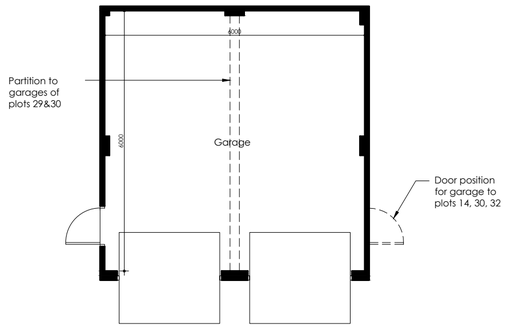

Plan

Double Garage

Plots 2,3,14,15,16,17,24,29/30,32,&33

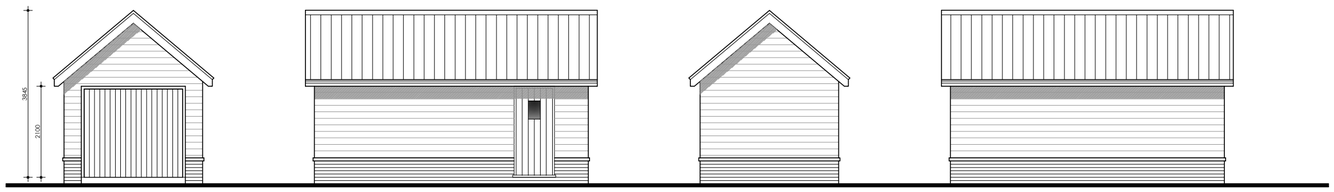

Front Side Rear Side

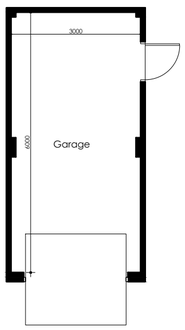

Plan

Single Garage

Plots 31,65,&66

scale 1:100

0 1 2 3 4 5m

Rev A May 21 Additional notes

LAST & TRICKER PARTNERSHIP
3 Lower Brook Mews,
Lower Brook Street
Ipswich, Suffolk, IP4 1RA
01473 252961 / 01473 233129
www.lastandtricker.co.uk
info@lastandtricker.co.uk

Client: HHF Ltd.

Project: Proposed Residential Development,
Hill House Lane,
Needham Market,
Suffolk,
IP6 8RH

Drawing: Double and Single Garage

Date: May '21 Scale: 1:100 at A2 Drawn: BR

Job No: 5094 Drwg No: 35 Revision: A