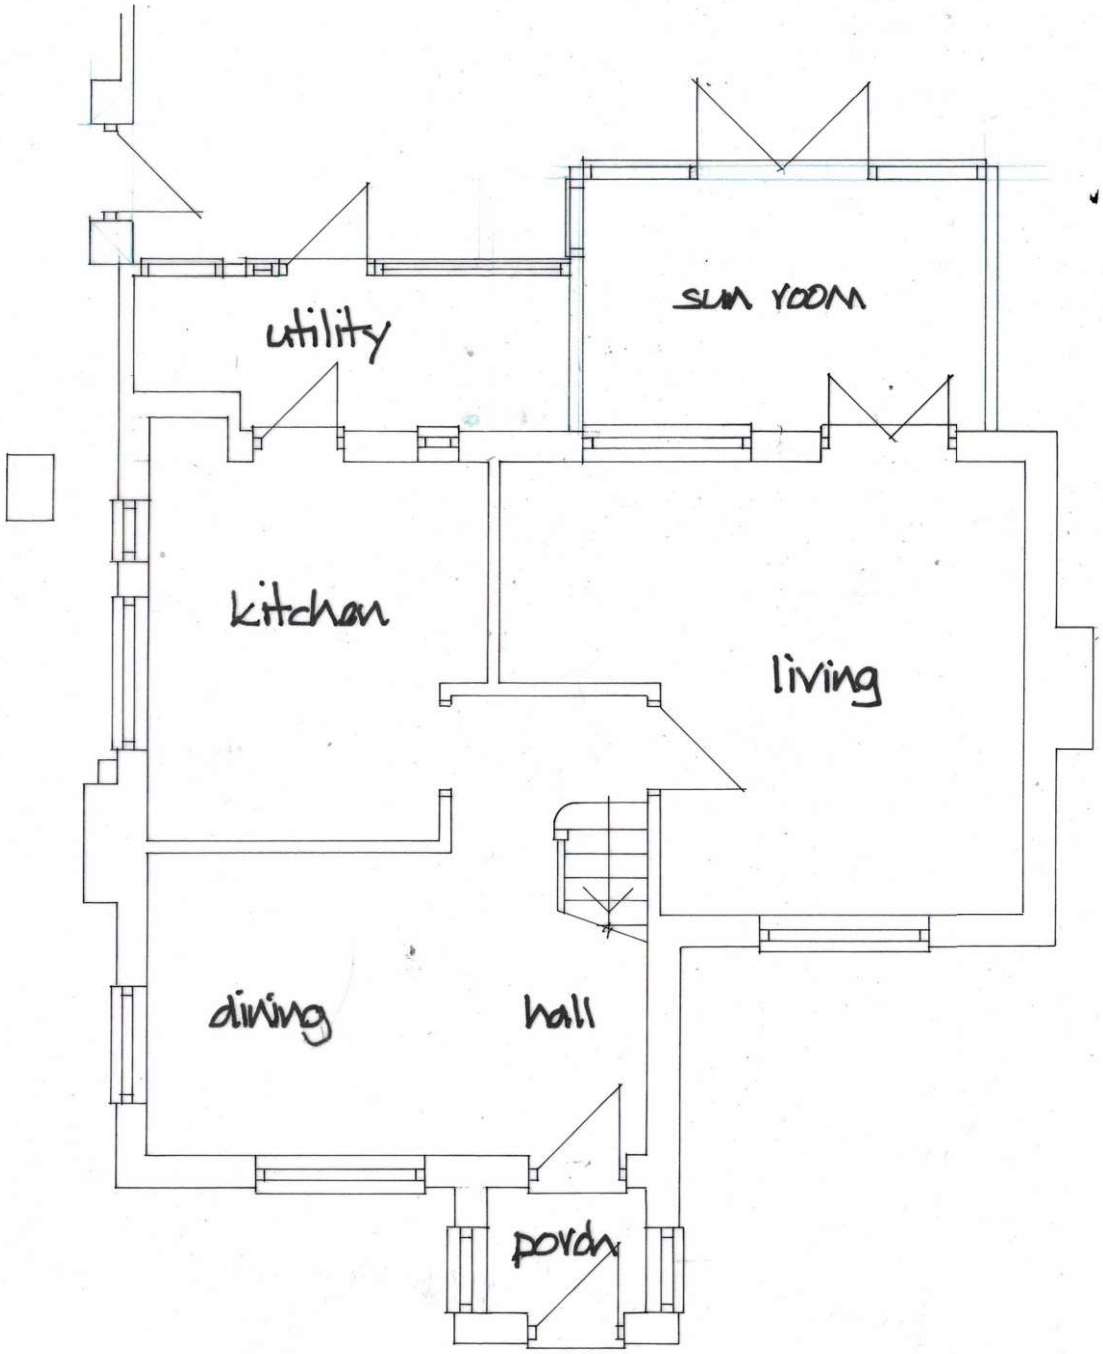

LOCATION PLAN
SCALE 1:1250
OS LIC 100016326

DEREK TREAGUS ASSOCIATES
ARCHITECTURAL SERVICES
Tel: 07956 624094
Email: derek.treagus@gmail.com

Project	REAR & FRONT EXTENSIONS AT 11 WINIFRED ROAD, WATERLOOVILLE, HAMPSHIRE.
Client	Mr P Yeates
Subject	Planning Drawing Existing Ground Floor Plan
Date: April 2021	Scale: 1:50@ A3
Rev:	Drg. No. **21/142/01**

- **Copyright reserved.**
- **All dimensions are to be site confirmed and should not be scaled unless for Planning purposes.**
- **Verify all queries with the office.**