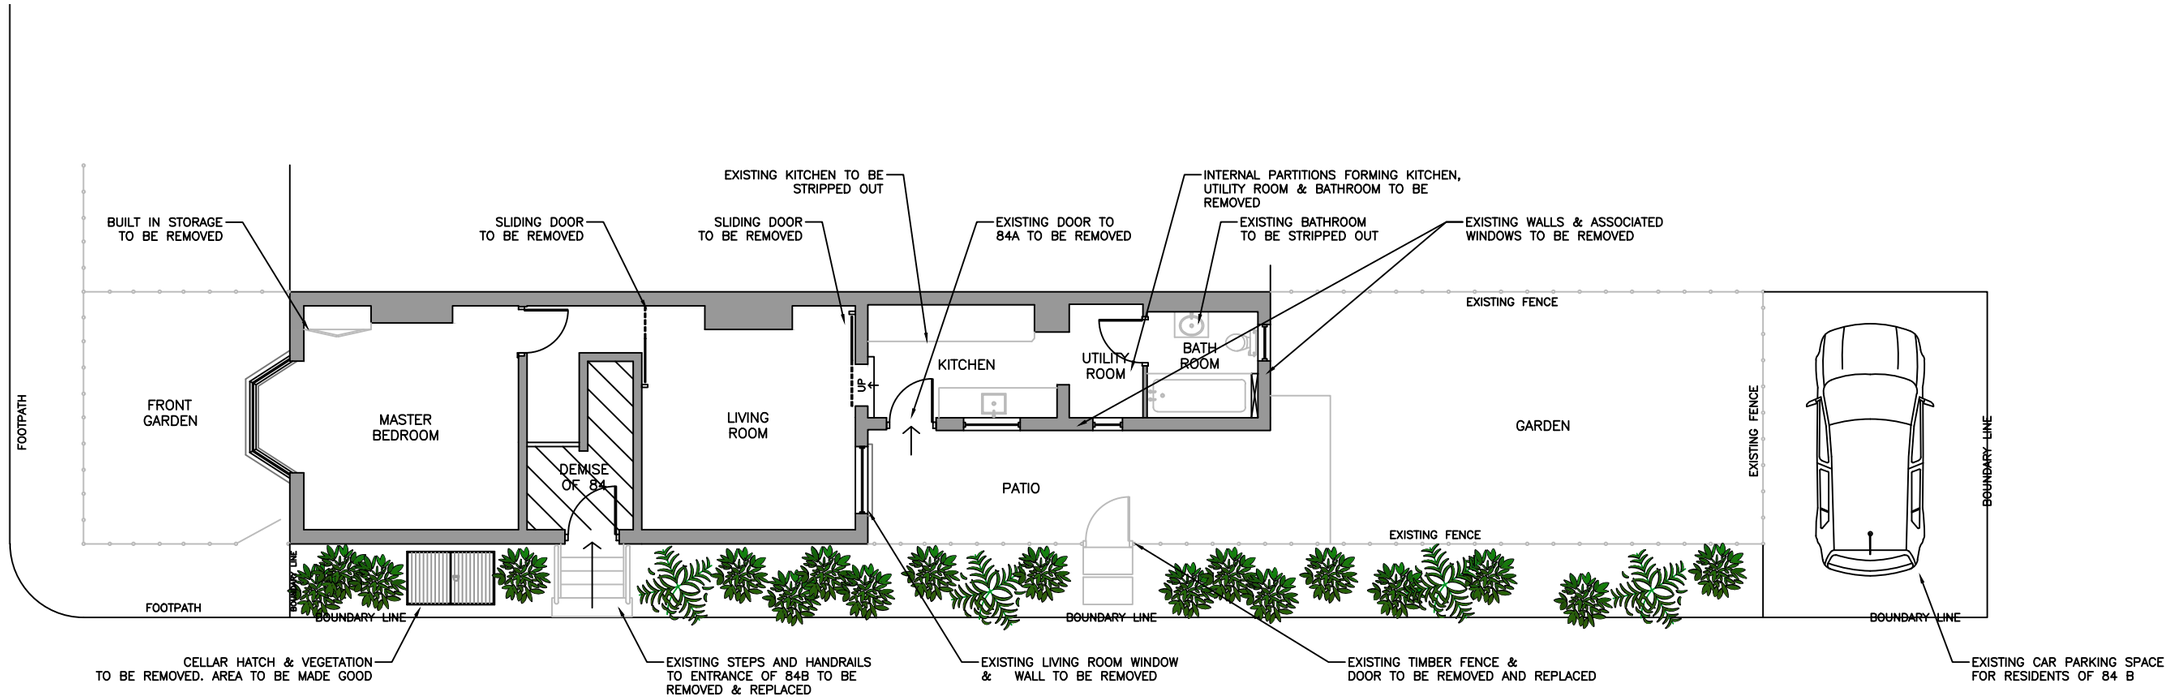

EXISTING GROUND FLOOR PLAN – 1:100 @ A3

GROSS INTERNAL FLOOR AREA: 39.3m²

0 m 1 m 2 m 3 m 4 m 5 m

Rev	Date	Description	By	Chkd
B	11/01/21	FOR APPROVAL	JG	JC
A	21/12/20	FOR APPROVAL	JG	JC

PRIOR TO THE APPOINTMENT OF THE OFFICIAL CDM CO-ORDINATOR AND PRINCIPAL CONTRACTOR, THIS DRAWING IS ISSUED STRICTLY AT DESIGN INTENT ONLY

Client: JEROME CARDINALE

Project: 84 & 84A NIGHTINGALE ROAD

Title: EXISTING 84A GROUND FLOOR GENERAL ARRANGEMENT

Paper Size	A3	Date	21/12/20
Scale	1:100	Drawn	JG

Dwg. No: 004

Rev: B

Status: Preliminary / Approval / For Construction