This drawing and the design are the copyright of ON Architecture Ltd only.
This drawing should not be copied or reproduced without written consent.

All dimensions are to be checked on site prior to setting out and fabrication and ON Architecture Ltd should be notified of any discrepancy prior to proceeding further.

For Construction & Fabrication Purposes - Do not scale from this drawing, use only the illustrated dimensions herein. Additional dimensions are to be requested and checked directly.

Illustrated information from 3rd party consultants/specialists is shown as indicatively only.See other consultant / specialist drawings for full information and detail.

Scale:

0 2 6 10 24m

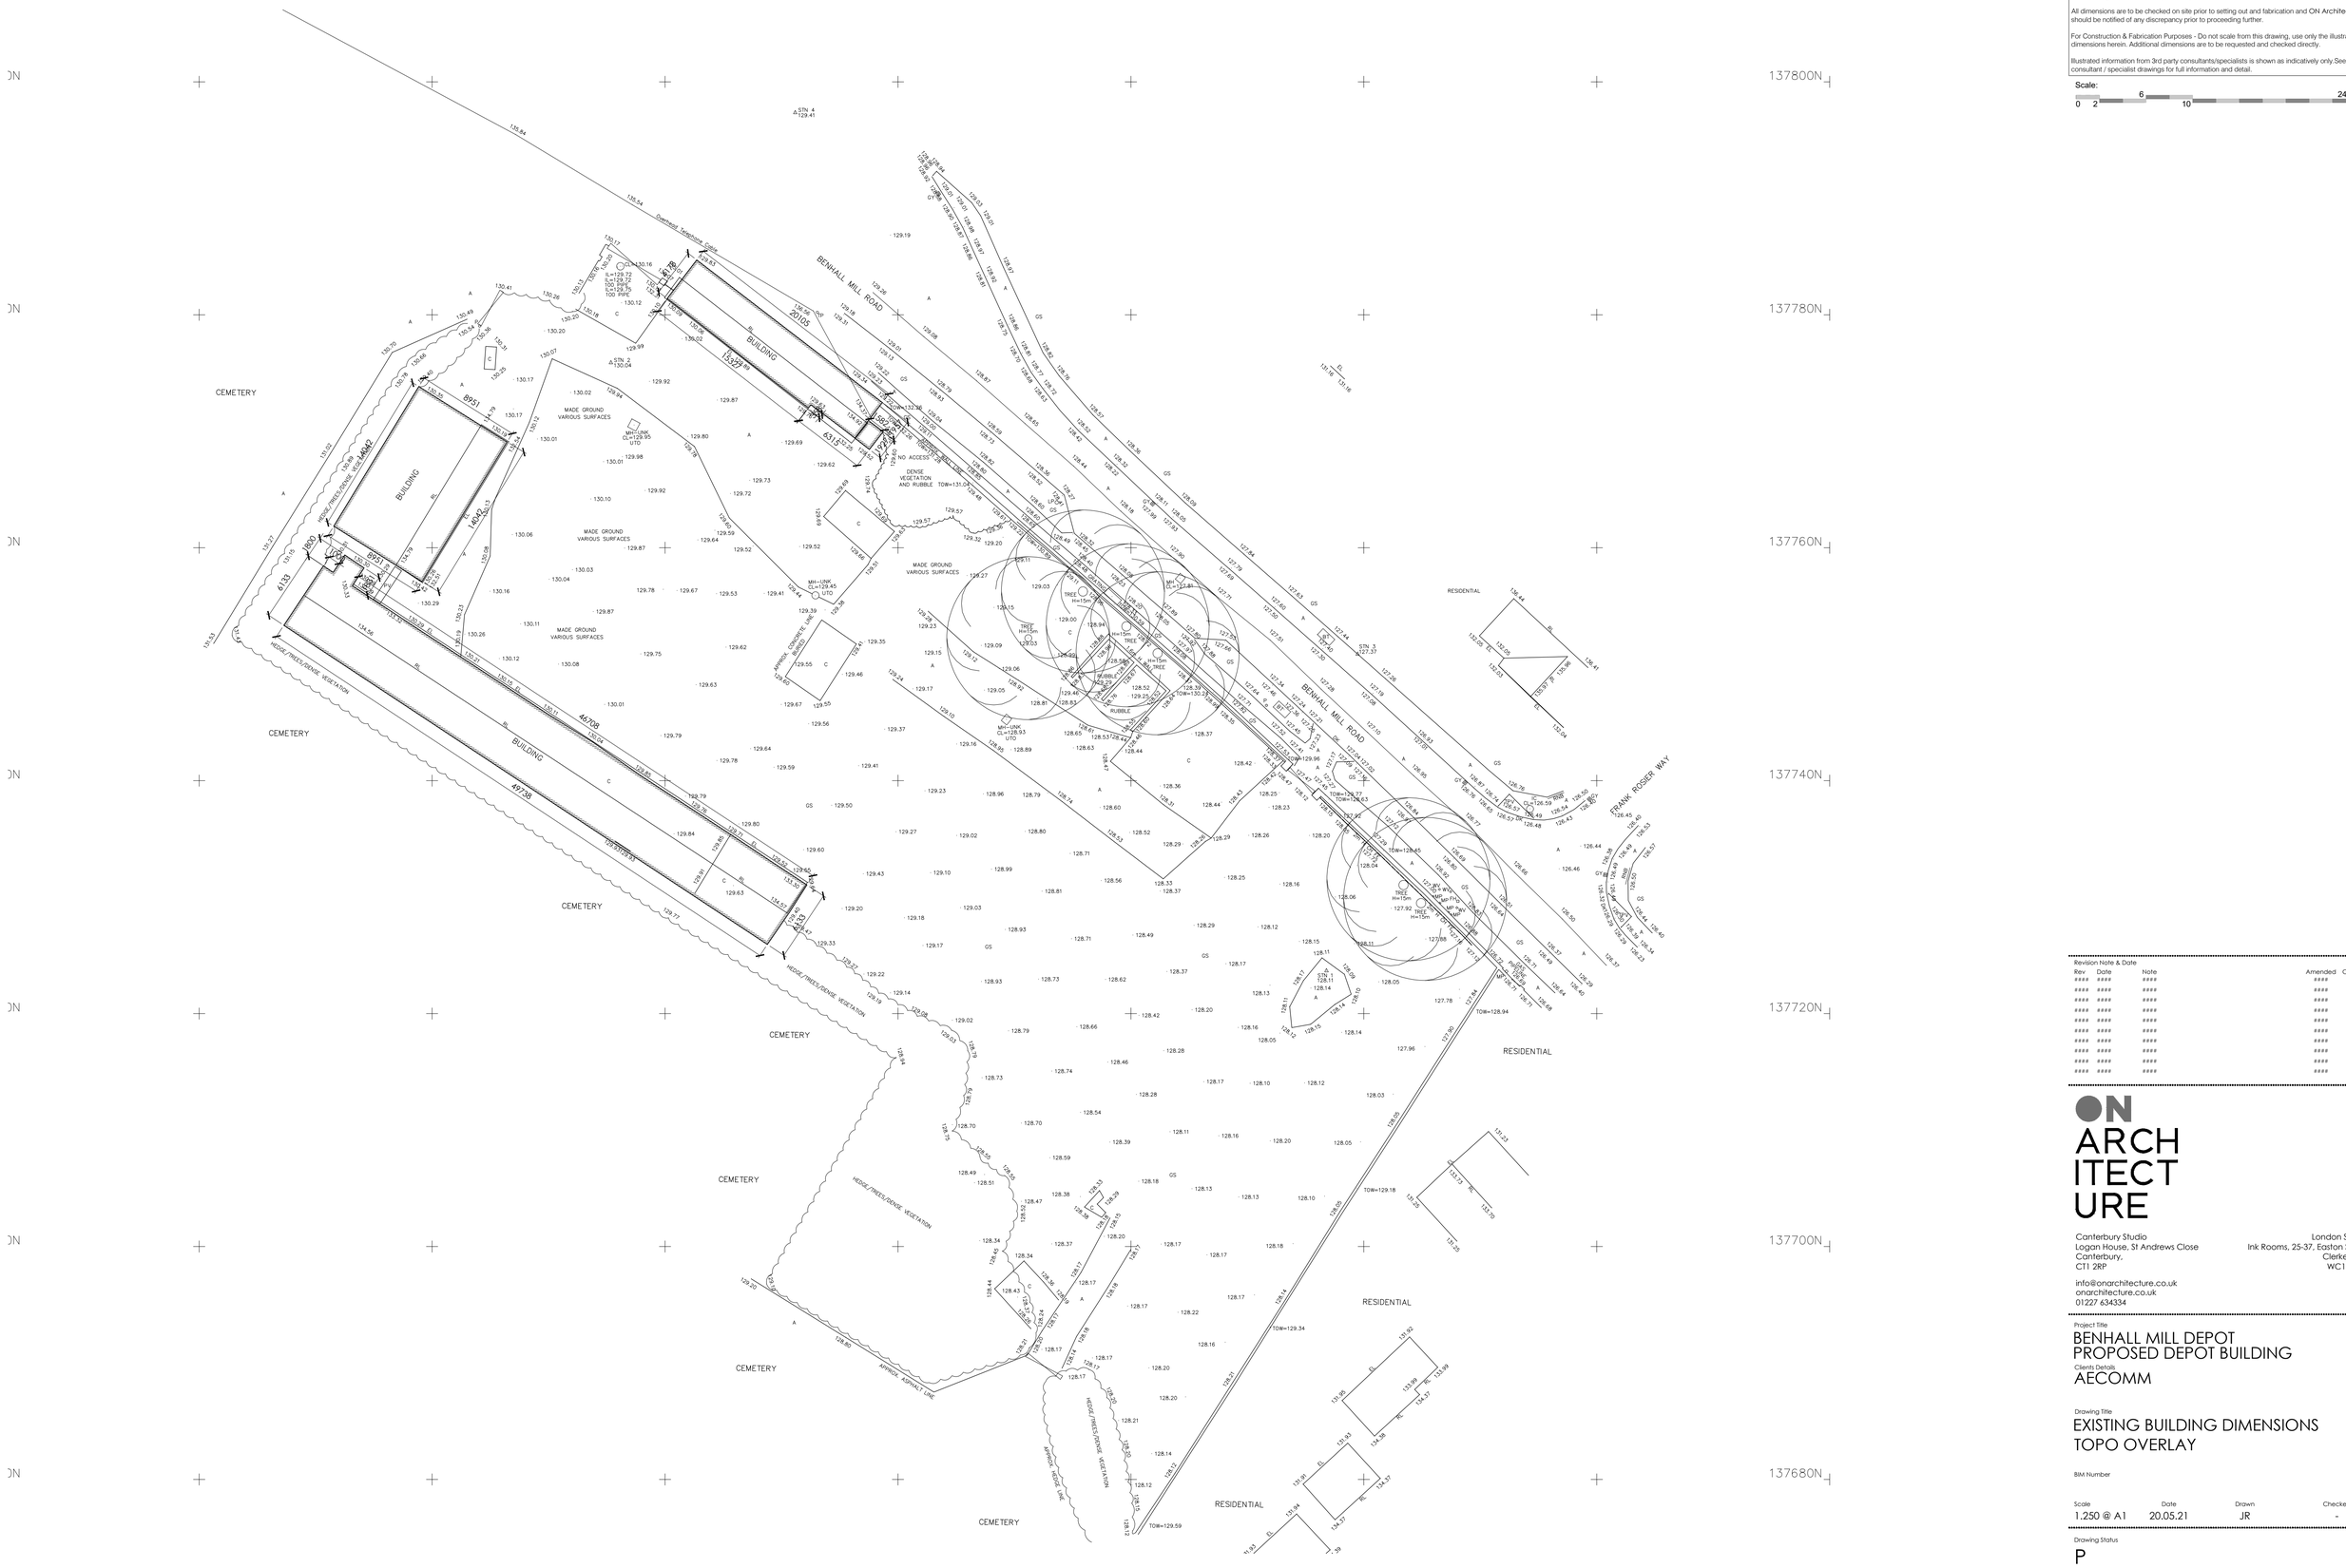

Revision Note & Date

Rev	Date	Note	Amended	Checked
####	####	####	####	####
####	####	####	####	####
ON ARCHITECTURE

Canterbury Studio
Logan House, St Andrews Close
Canterbury,
CT1 2RP

info@onarchitecture.co.uk
onarchitecture.co.uk
01227 634334

London Studio
Ink Rooms, 25-37, Easton Street
Clerkenwell
WC1X 0DS

Project Title
BENHALL MILL DEPOT
PROPOSED DEPOT BUILDING

Clients Details
AECOMM

Drawing Title
EXISTING BUILDING DIMENSIONS
TOPO OVERLAY

BIM Number

Scale	Date	Drawn	Checked
1.250 @ A1	20.05.21	JR	-

Drawing Status
P

Project No.	Drawing No.	Status	Revision
20.013	SK009	P	-