LAND at the rear of 17 & 21, MOSS HOUSE ROAD, BLACKPOOL

SITE SURVEY

SCALE 1 / 500 @ A3

North

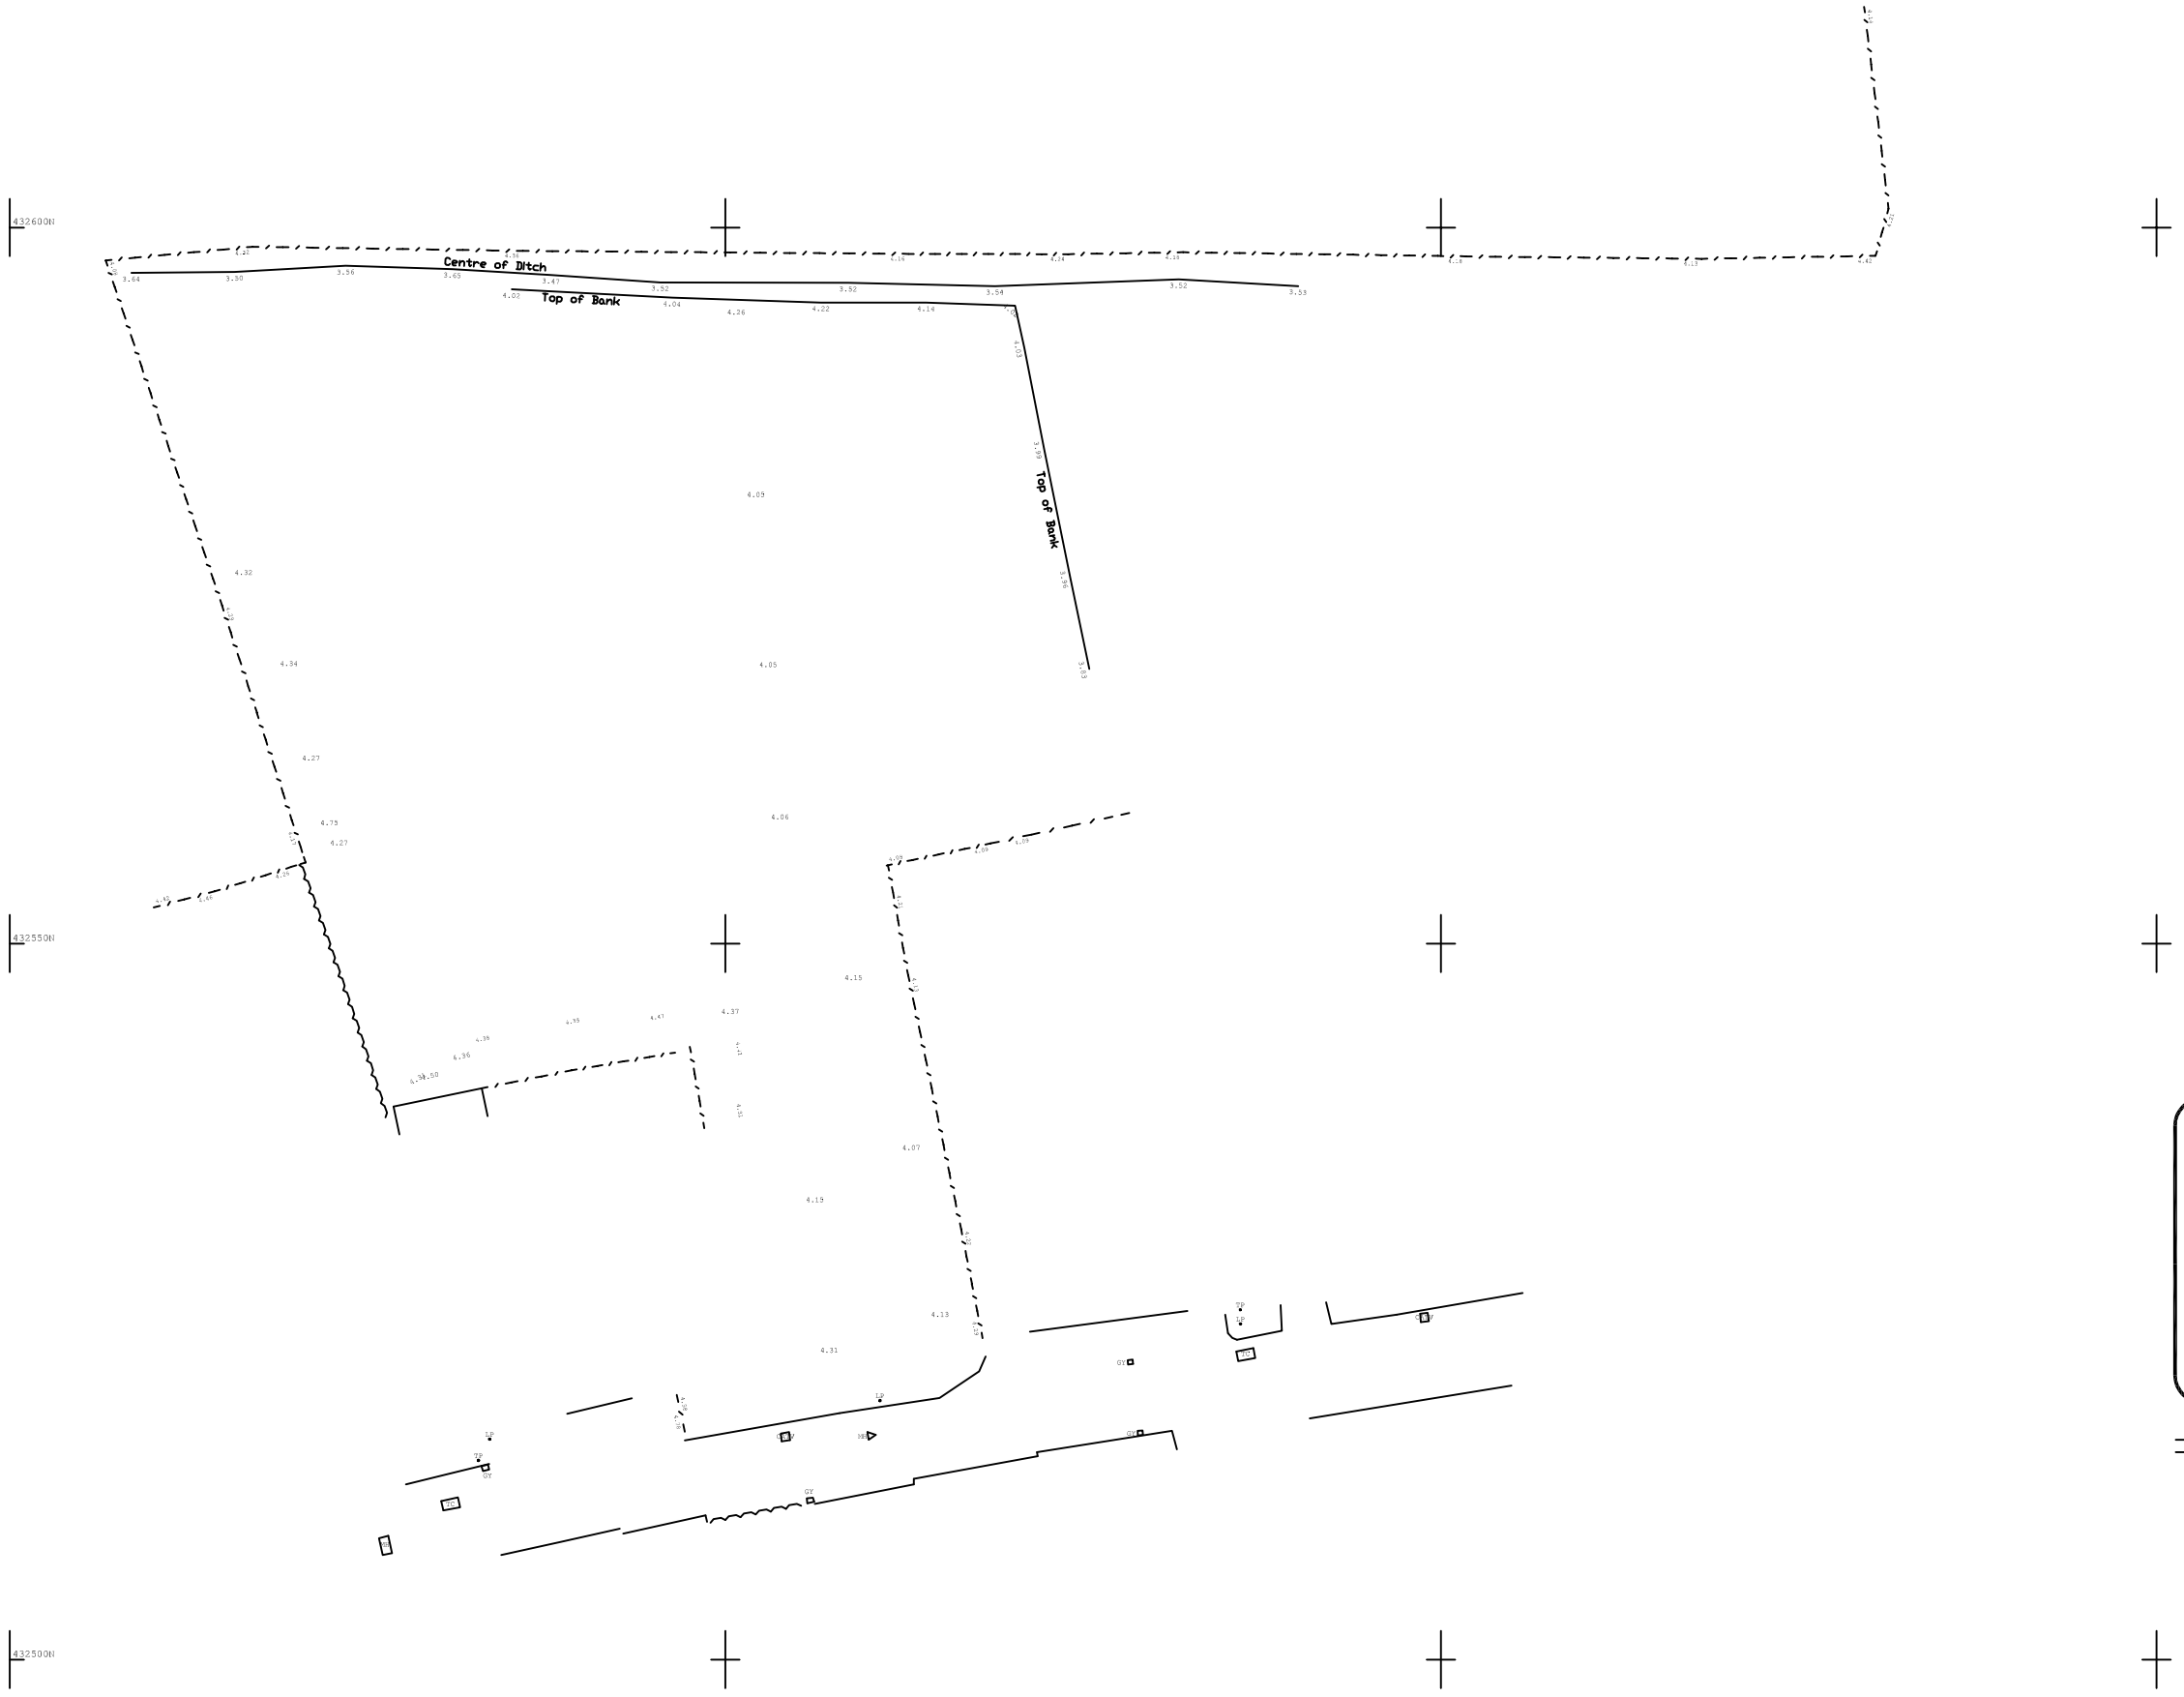

Date MARCH 2021

Drawn GA

Drawing No. SD 02 . 01

STAVELY
DEVELOPMENTS
Ashton Lodge
Division Lane
Blackpool
FY4 5EA
Mob : 07738 544791