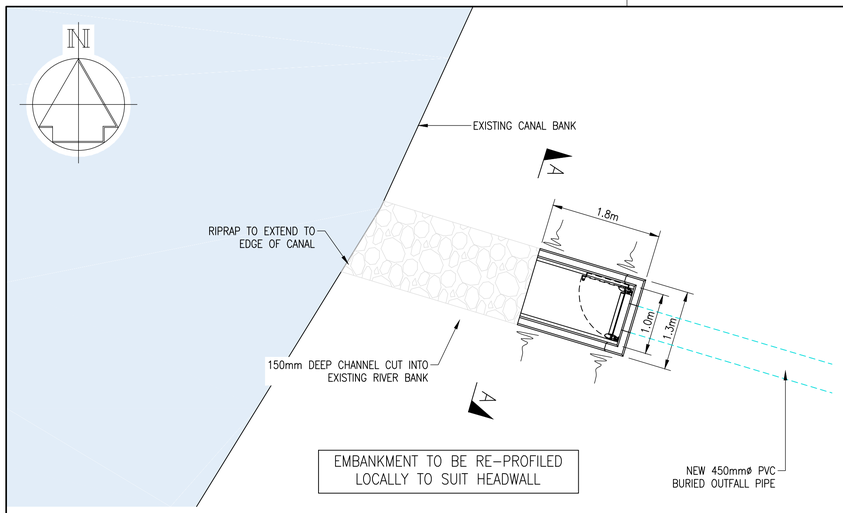

PLAN

REFER TO DWG 04017102 FOR CUT LINES

SCALE 1:50

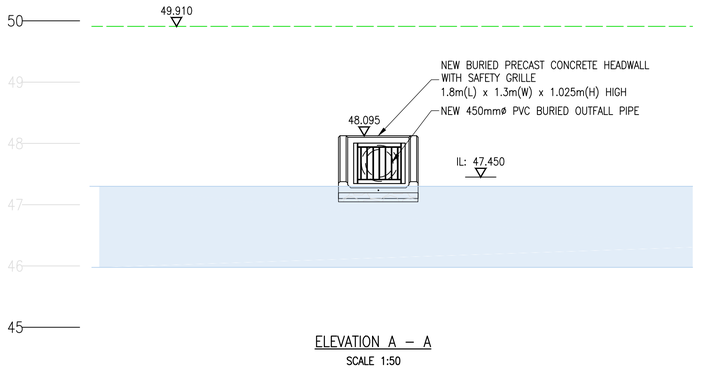

ELEVATION A – A

SCALE 1:50

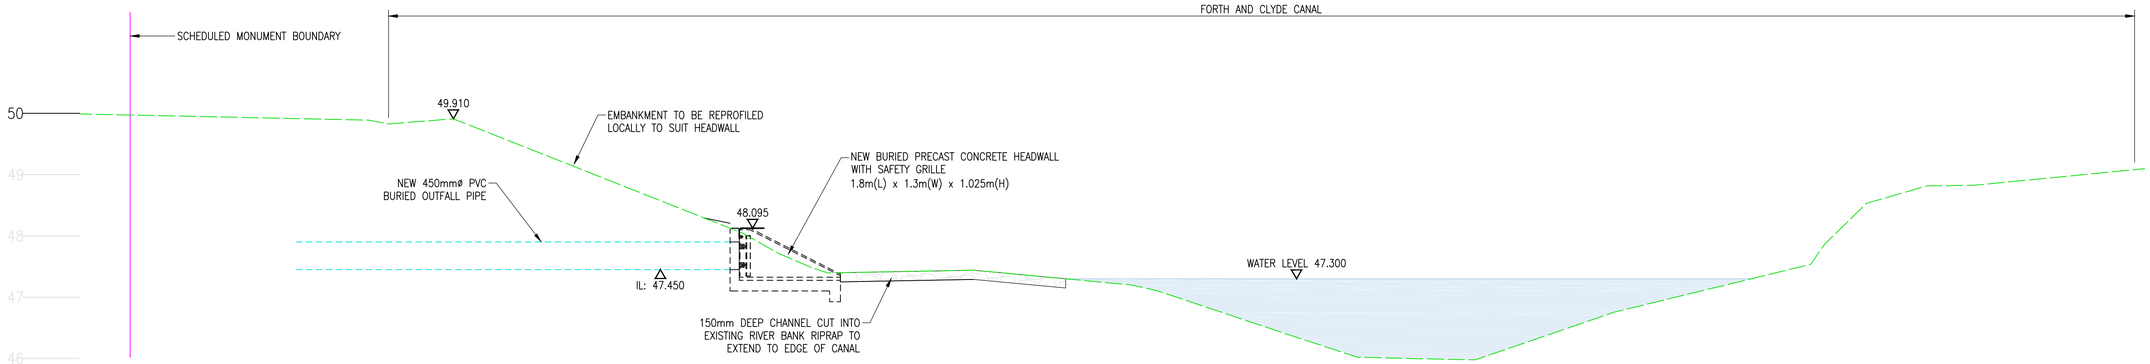

ELEVATION B – B

SCALE 1:50

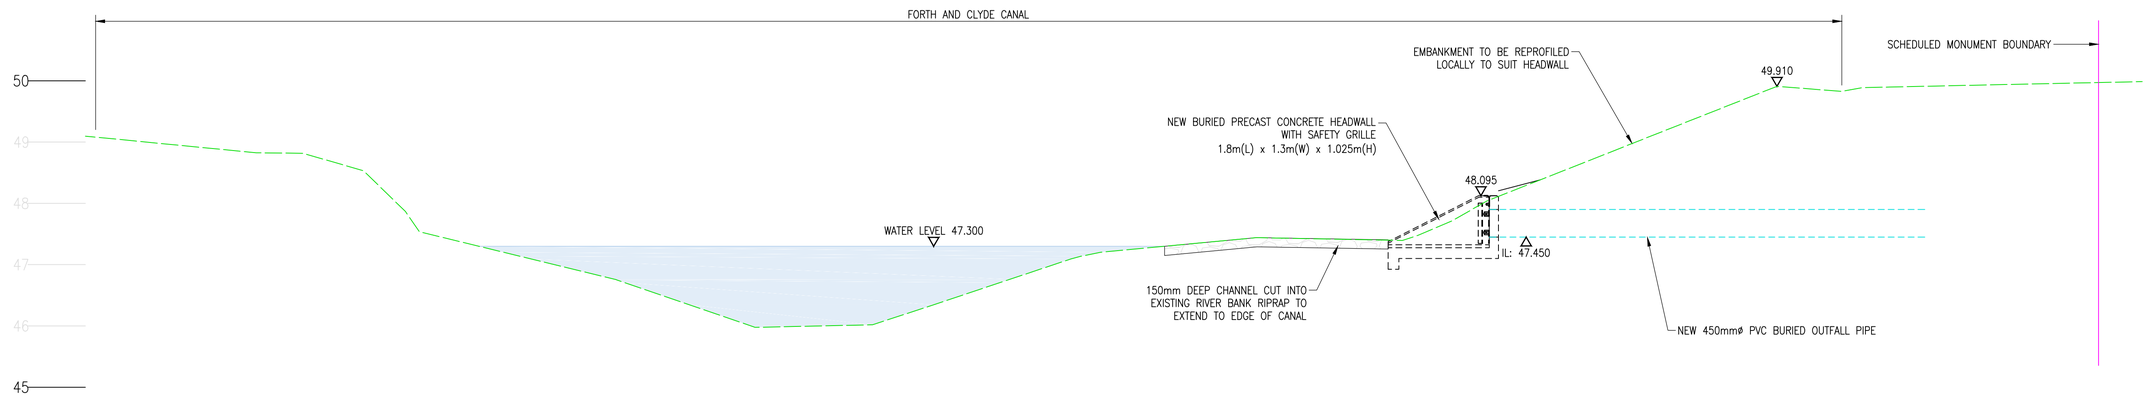

ELEVATION C – C

SCALE 1:50

SCALE 1 : 50

m 1 0 4m

This data is based upon the O.S.map by Scottish Water with the permission of Her Majesty's Stationery Office, © Crown Copyright. Unauthorised reproduction infringes Crown Copyright and may lead to prosecution or civil proceedings. Licence Number GD03135G0017

Original Size A1

Notes:

1. All dimensions are in metres unless noted otherwise.
2. All levels are in metres and reduced to Ordnance Datum unless noted otherwise.

FOR PREVIOUS REVISIONS OF THIS FILE SEE DRAWING NO. 501017-SN-DRA-04180104

References:

DOA0003330-SN-DRA-04017101	Location Plan
DOA0003330-SN-DRA-04017102	Site Plan
DOA0003330-SN-DRA-04017103	Pond Elevations
DOA0003330-SN-DRA-04017104	Swale Elevations

Rev	Description	Drawn	Chk'd	App'd.	Date
0A	For Information	AMc	CMcN	GDH	03-May-21

This drawing is the property of Scottish Water and must not be copied or used for any purpose other than that for which it is supplied without the written consent of Scottish Water.

Scottish Water
Trusted to serve Scotland

SCOTTISH WATER
CASTLE HOUSE
6 CASTLE HOUSE
CARNEGIE CAMPUS
DUNFERMLINE
FIFE KY11 8GG

TEL: 01383 848200
FAX: 01383 848371

CALEDONIA WATER ALLIANCE
1st FLOOR, BUCHANAN TOWER
BUCHANAN BUSINESS PARK
CUMBERNAULD ROAD, STEPPS
GLASGOW G33 6HZ

TEL: 0141 212 6610

Originated By	Drawn By	Checked By	Approved By
SDR	AMc	CMcN	GDH
Date: 15-Apr-21	Date: 30-Apr-21	Date: 30-Apr-21	Date: 03-May-21

Scale: 1:50

Status: FOR INFORMATION

Project Title: SHIELDAIG ROAD

Drawing Title: PLANNING DRAWING NEW OUTFALL ELEVATIONS

ELLIPSE EQUIPMENT No. AAAAAAAAA

ELLIPSE PLANT No. XXXXXXXXX | AUTOCODE No. 501017

Drawing No.: DOA0003330-SN-DRA-04017105-0A

Filename: c:\pwworking\aecom_eu\austinc\d0490884\DOA0003330-SN-DRA-04017105.dwg
Last saved by: MCINTOSHA1 (2021-05-03) Last plotted: 2021-05-04